
SKILLING, HELLE, CHRISTIANSEN, ROBERTSON — Structural & Civil Engineers


PROJECT: THE WORLD TRADE CENTER | TITLE: NEW PLANK WALL SUPPORT - INTERMEDIATE LEVEL | DATE: 6/8/71

REVISIONS

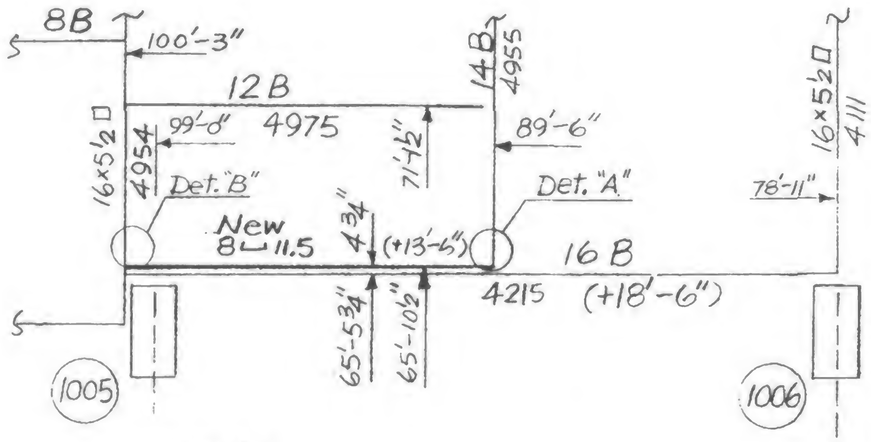


Note:
All framing at 14'-0" from reference floor line, El. 310'-0", except as noted.


Part of framing plan
Intermediate level

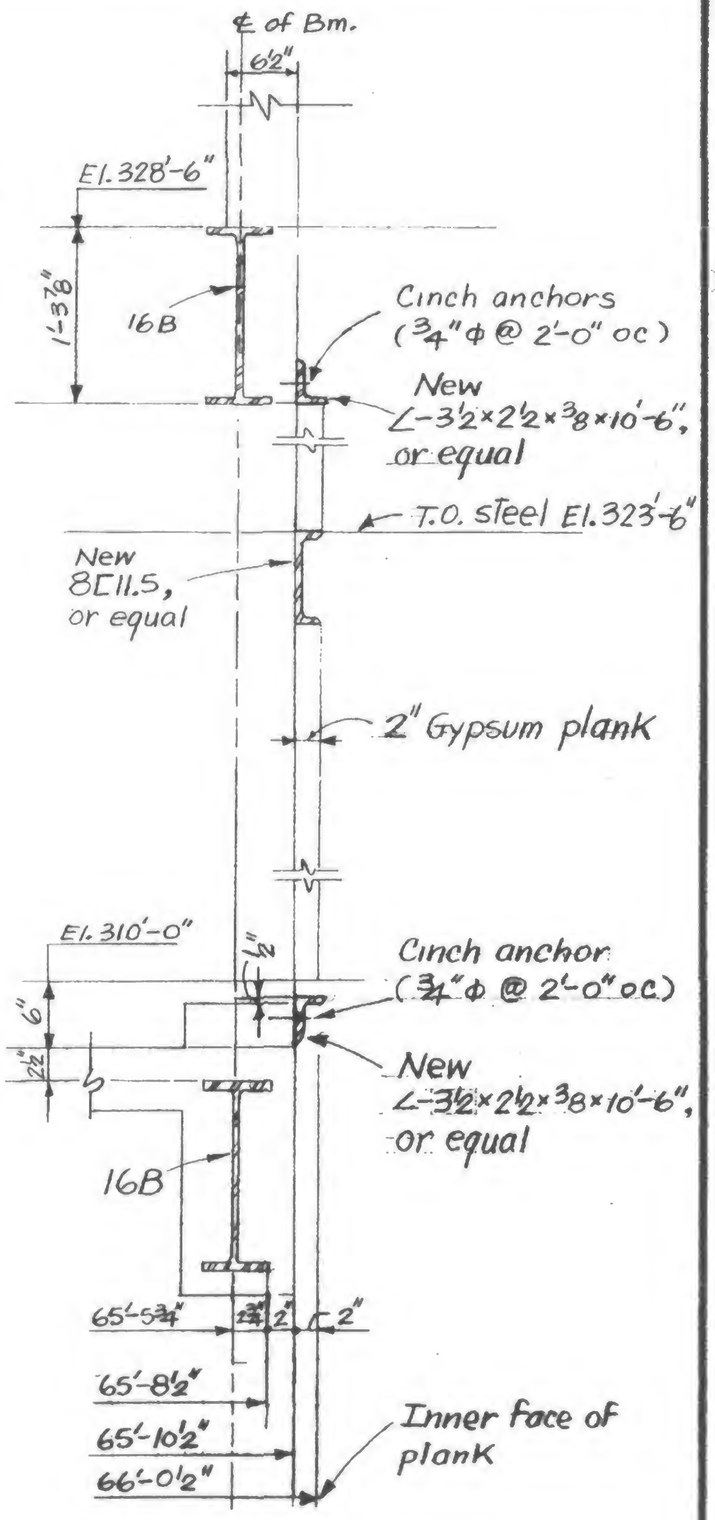


¾" = 1'-0"

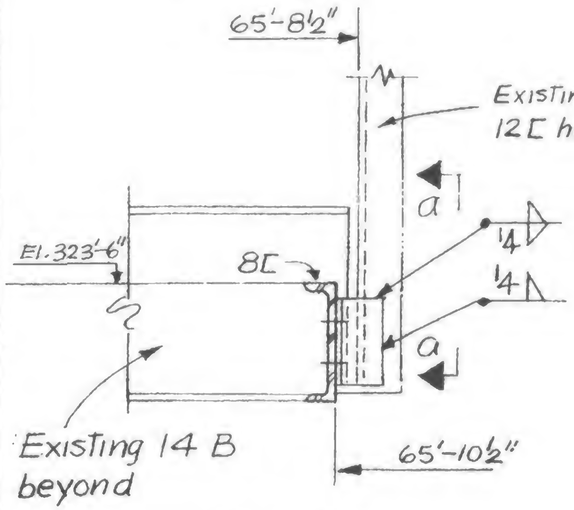


Detail "A"
1" = 1'-0"

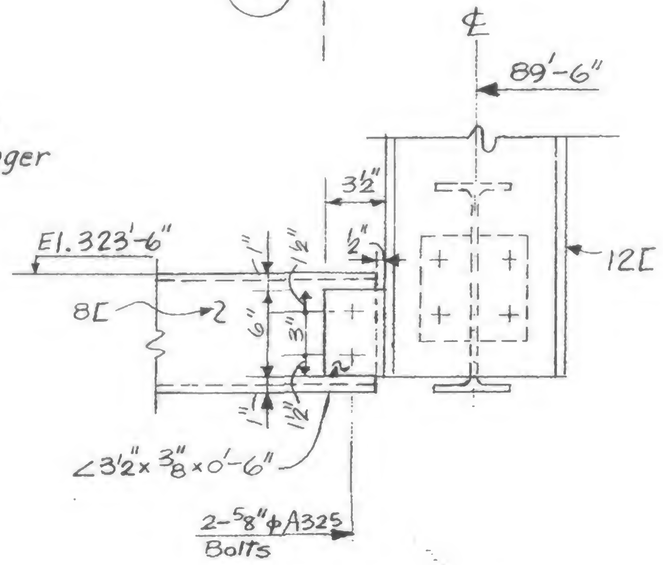

Section a-a
1" = 1'-0"

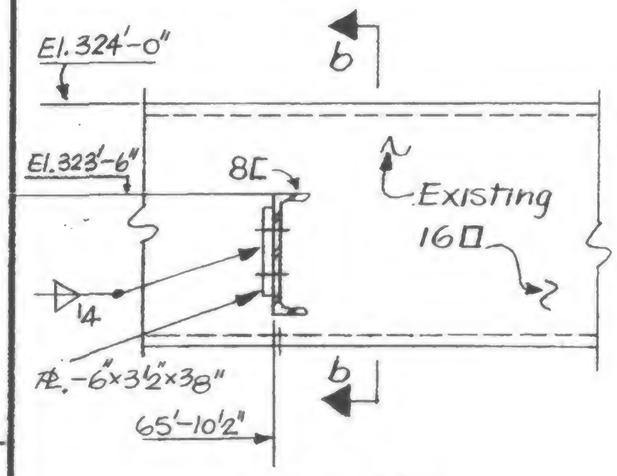

Detail "B"
1" = 1'-0"

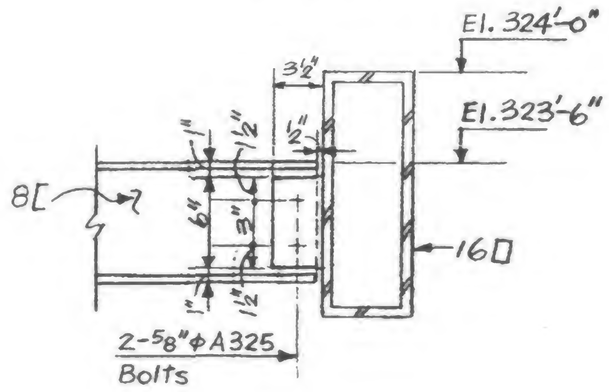

Section b-b
1" = 1'-0"

LICENSED PROFESSIONAL ENGINEER
LESLIE E. ROBERTSON
No. 34360
UNIVERSITY OF THE STATE OF NEW YORK

DESIGNED

DRAWN
D. Chew

REVIEWED

19-AB-998