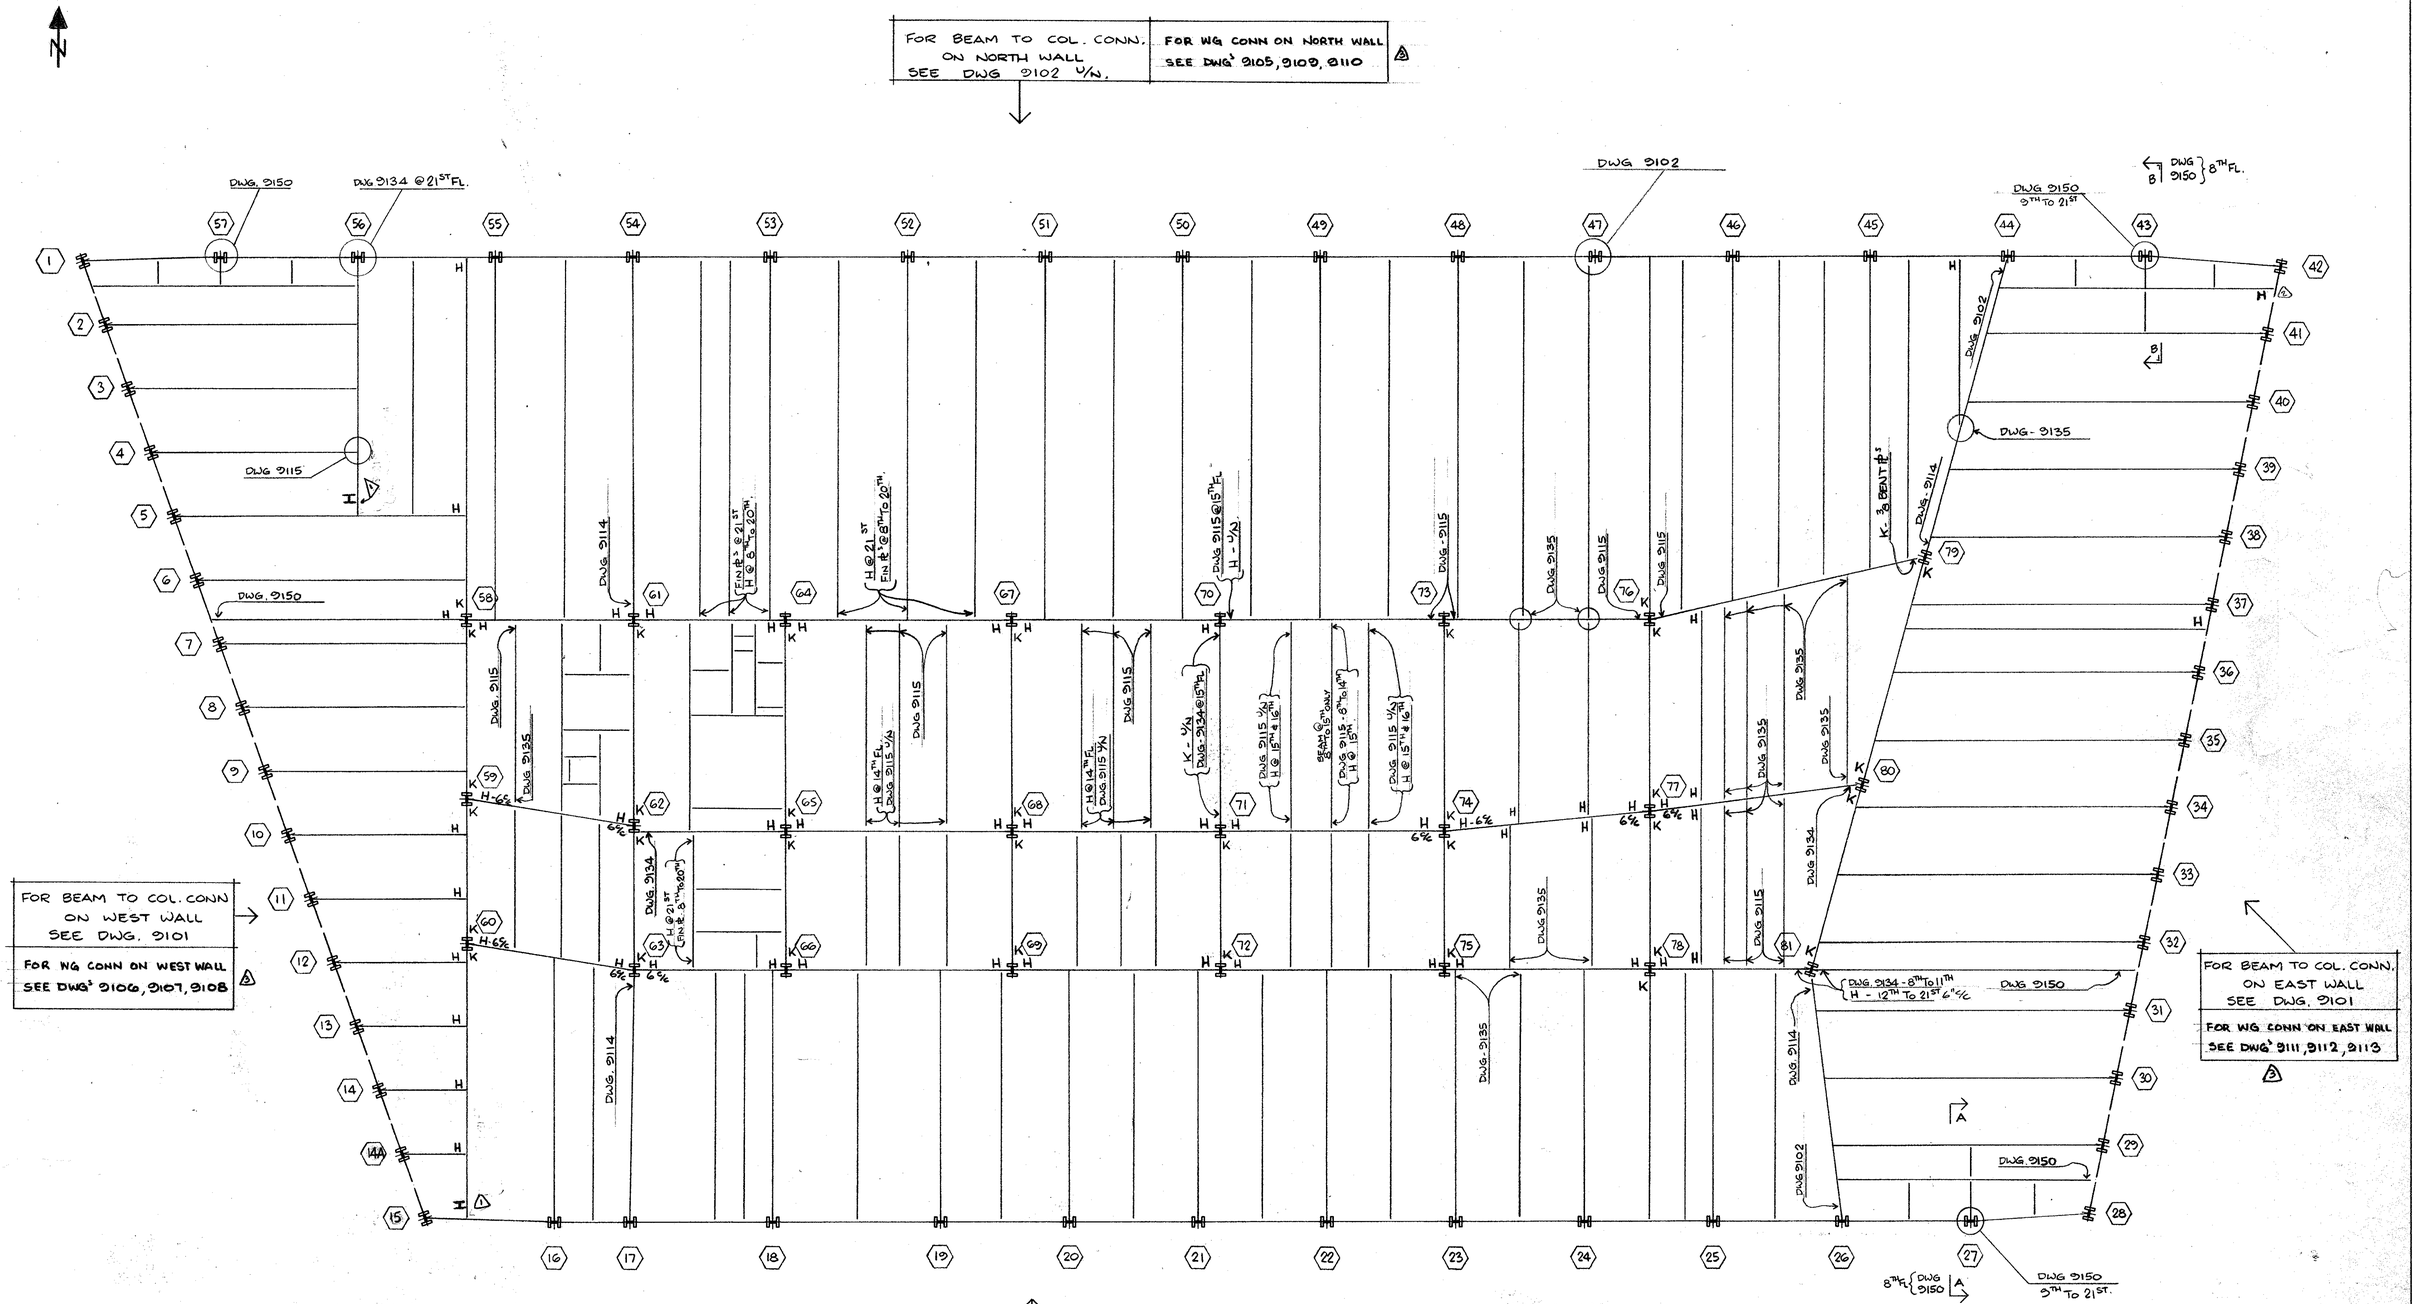


CONNECTION PLAN FOR 8TH TO 21ST FL.

- SEE FRAMING PLANS EB/D TO E21 FOR MEMBER SIZES & DIMENS.
- H = HEADER CONN.
  K = KNIFE CONN.
  OTHER BEAM TO BEAM CONN'S. ARE FIN PL'S U/N
  (SEE FRAMING PLANS FOR LOCATIONS)
  } SEE DWG. 901
- FOR W12×19 BEAMS FRAMING INTO COL FLG'S. USE KNIFE CONN. WITH 3 BOLTS.
- AT COL'S (64) TO (75) USE A KNIFE CONN FOR BEAMS FRAMING INTO FLANGES WITH THE MAXIMUM N° OF BOLTS. U/NOTED

R 3	DATE JULY 18/85 BY WJF	SPEC	FRANKEL STEEL LIMITED	
E 2	DATE MAY 1/85 BY FR	HOLES	220 ATTWELL DRIVE, UNIT 1, REXDALE, ONTARIO M9W 5B2	
V 1	DATE APR 19/85 BY BF	FINISH		
MADE 27 HL	DATE APR 2-85	SQUAD FR	PROJECT: 7 WORLD TRADE CENTER	CONTRACT 84-15
CHK'D 28 BF	DATE APR 3/85		DETAIL: CONN. PLAN FOR 8TH TO 21ST FL	DWG. NO. 9100