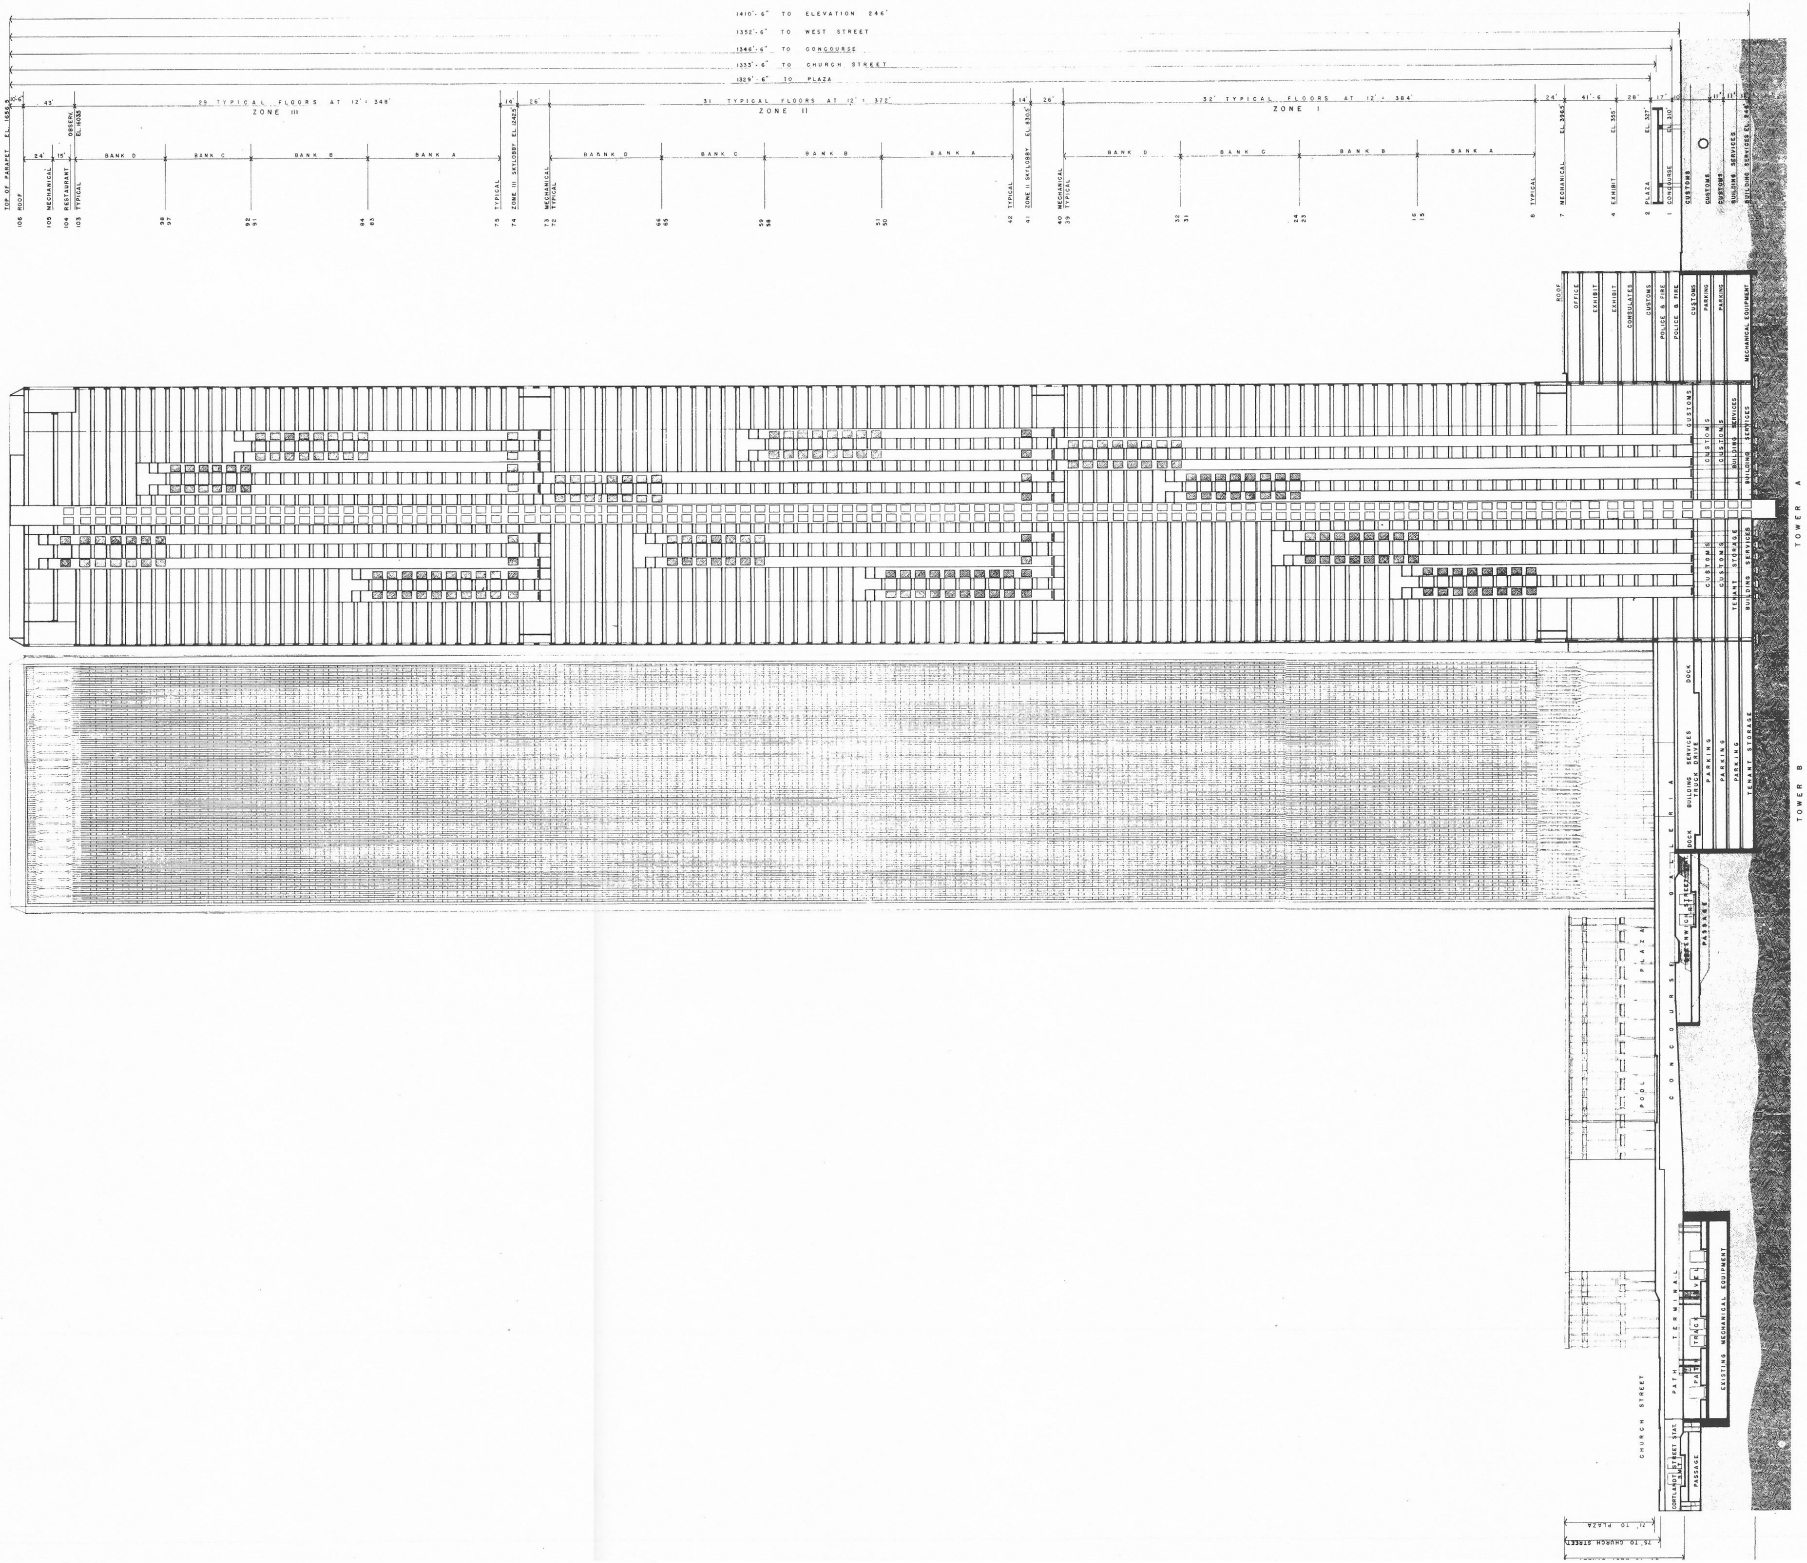

MINORU YAMASAKI AND ASSOCIATES
MINORU YAMASAKI, ARCHITECT

EMERY ROTH & SONS
RICHARD ROTH, ARCHITECT

WORTHINGTON, SKILLING, HELLE AND JACKSON
STRUCTURAL ENGINEERS

JAROS, BAUM & BOLLES
MECHANICAL ENGINEERS

JOSEPH R. LORING AND ASSOCIATES
ELECTRICAL ENGINEERS

THE WORLD TRADE CENTER

THE PORT OF NEW YORK AUTHORITY

NO	DATE	BY	DESCRIPTION
REVISIONS			

TITLE

MASTER PLAN

TOWER BUILDING SECTION

SCALE	1" = 40'-0"
DRAWN	
CHECKED	
DATE	DEC. 16, 1963
APPROVED	CHIEF, PLANNING DIVISION DATE

DRAWING NO.

A-Y-DP-1-8-14