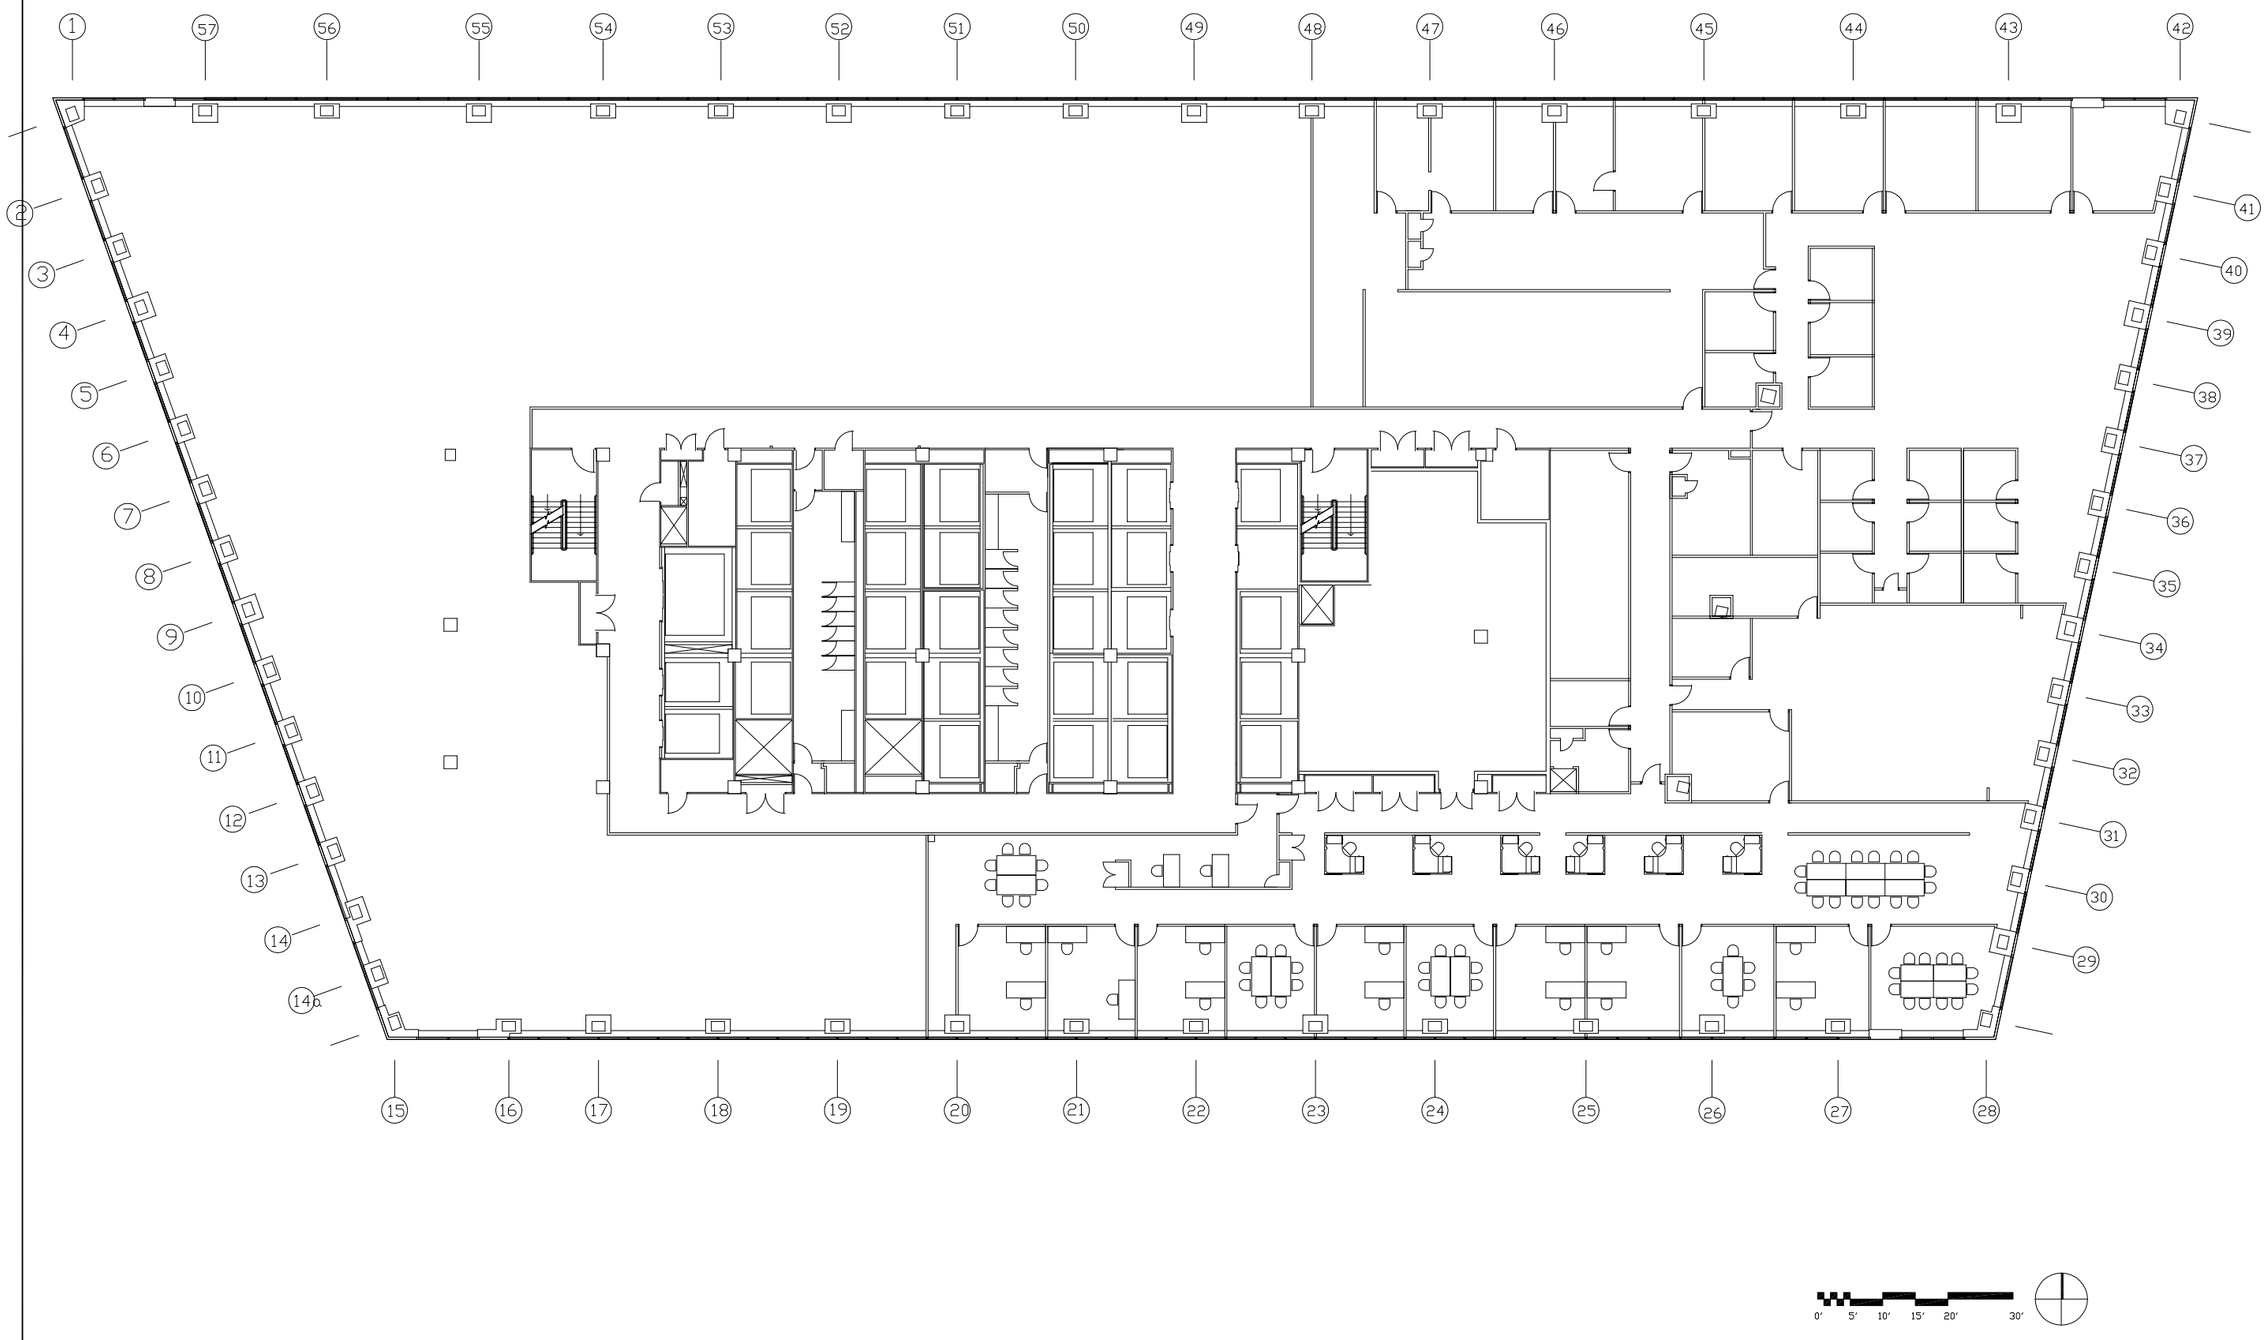

citigroup™

No.	Date	Description

filename: J:\...\...\7WTC\7WTC010\7WTC10XF

project

SALOMON SMITH BARNEY

7 WORLD TRADE CENTER
NEW YORK, NY 10048

10TH FLOOR

usable sq.ft.

project manager

telephone

drawing title

EXISTING FURNITURE PLAN

project no.		drawing no.	
P&L		F-10 sht 1 of 1	
scale 1/8"=1'-0"	date	drawn	checked