

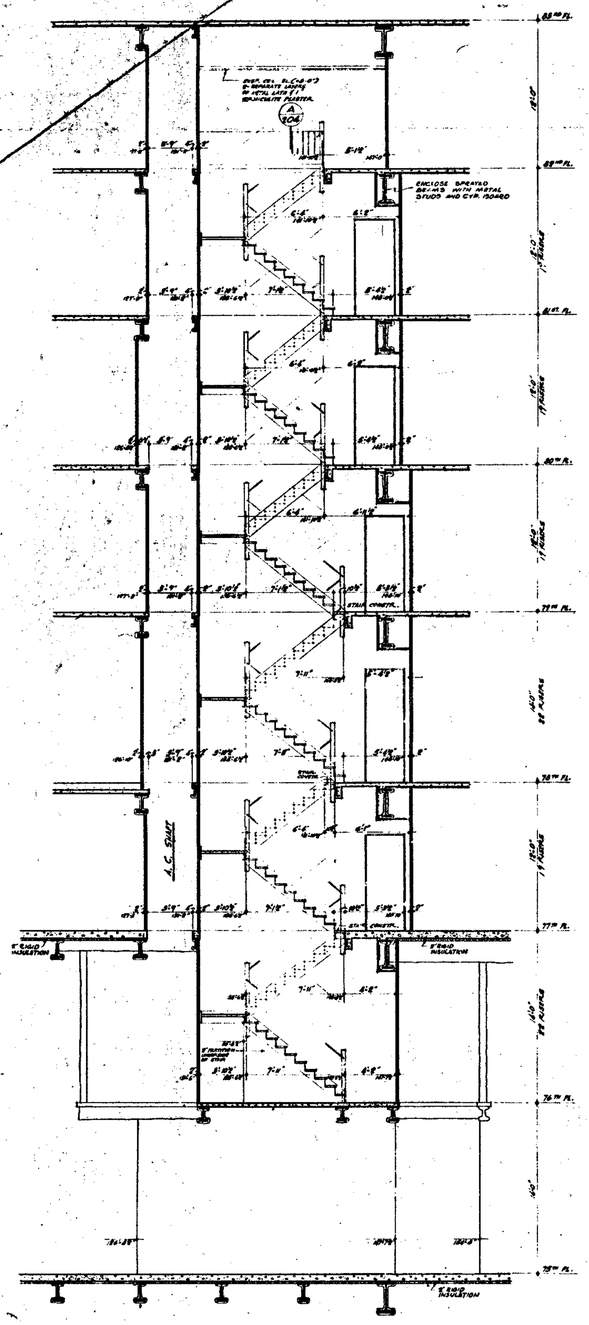



SECTION (A/125) THRU STAIR #1

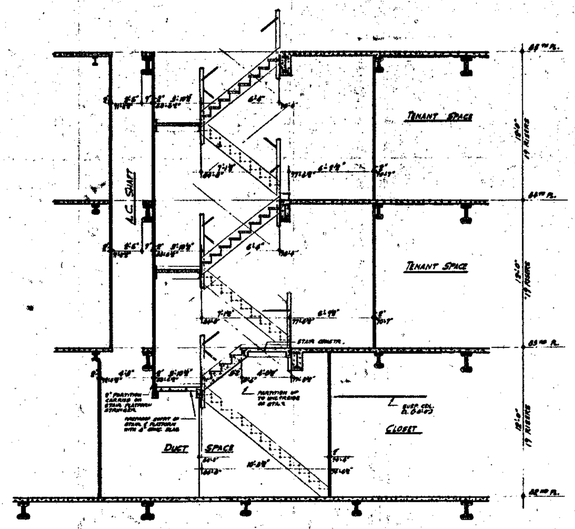


SECTION (B/125) THRU STAIR #1

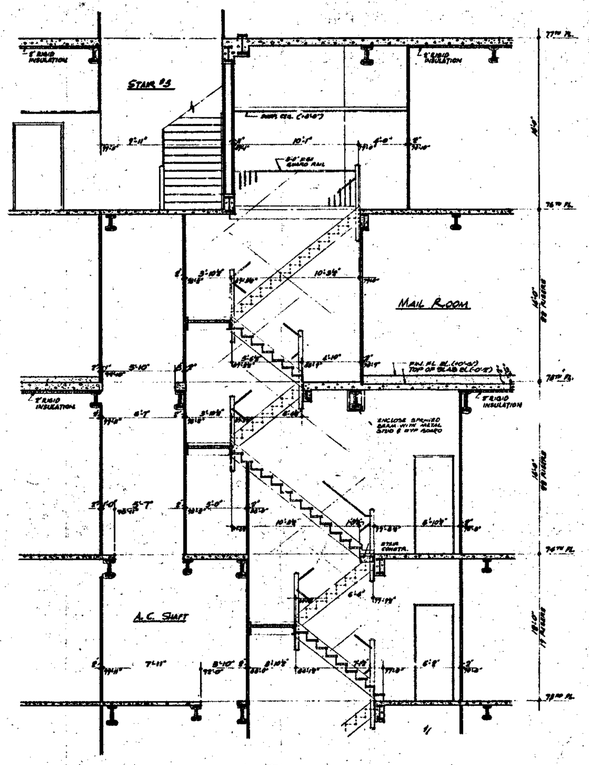

SECTION (C/125) THRU STAIR #1

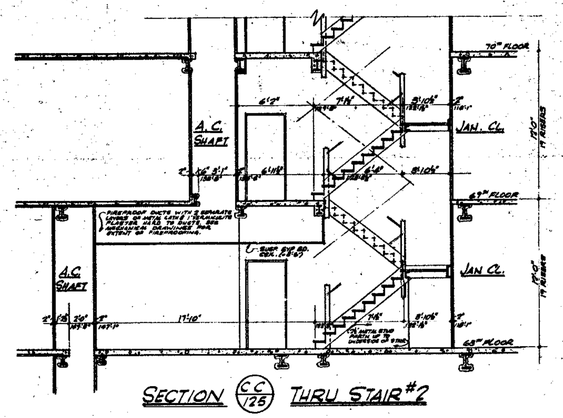


SECTION (CC/125) THRU STAIR #2

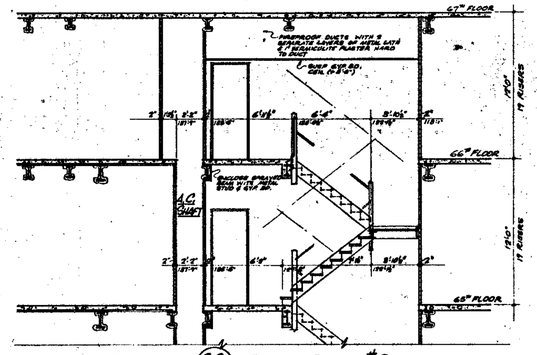


SECTION (CC/125) THRU STAIR #2

NOTES

1. FOR GENERAL NOTES, KEY TO MATERIALS, SYMBOLS, ABBREVIATIONS, FINISH SCHEDULES, DOOR, SCHEDULES AND SCHEDULES OF DRAWINGS SEE DRAWINGS A-0.1 TO A-0.5
2. ALL ELEVATIONS GIVEN THUS (000'-0") ARE IN RELATION TO FINISH FLOOR.
3. FOR TYPICAL STAIR DETAILS SEE DWGS. A-A-8.104 AND A-A-8.105.
4. WHERE NO SUSPENDED CEILINGS ARE CALLED FOR, SUCH AS IN CLOSETS, STAIR, PASSAGES ETC., BOTTOM ELEVATION OF ALL PIPING AND DUCTWORK SHALL BE MAINTAINED AT 8'-6" ABOVE FINISHED FLOOR, TO PROVIDE FOR FUTURE CEILING INSTALLATION AND CLEARANCE OF FULL HEIGHT DOORS.
5. FOR TYPICAL PARTITION DETAILS SEE DRAWINGS A-A-8.106 TO A-A-8.115.

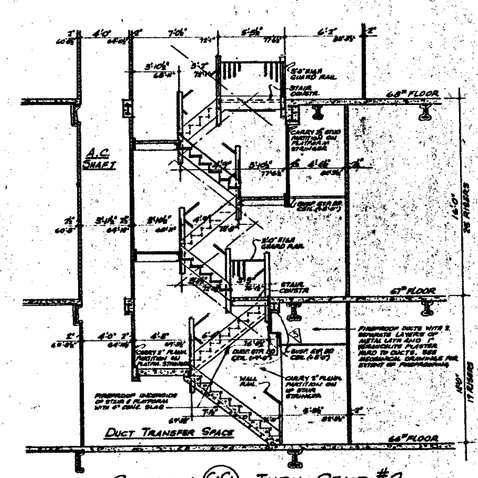

SECTION (CC/125) THRU STAIR #2

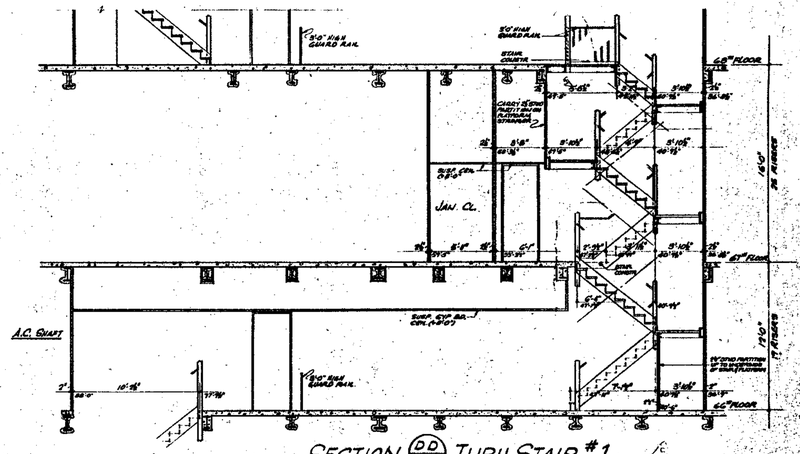

SECTION (DD/125) THRU STAIR #1

BULLETINS NOT DATED ARE IN THE PROCESS OF COMPLETION

CONTRACT NO. DRAWING Rev. 8-1-68

NO.	DATE	SUB. NO.	BY
4	5-13-70	A-74	AH
3	1-30-70	A-64	EC
2	5-11-69	A-17	DG
1	6-28-68	A-9	DG
	1-29-68	A-8	DG

REVISIONS

NO.	DATE	SUB. NO.	BY

REVISIONS

APPROVED

CHIEF, PLANNING DIVISION

DATE

REGISTERED ARCHITECT

THE WORLD TRADE CENTER

THE PORT OF NEW YORK AUTHORITY

MINORU YAMASAKI & ASSOCIATES
MINORU YAMASAKI, ARCHITECT

EMERY ROTH & SONS
RICHARD ROTH, ARCHITECT

WORTHINGTON, SKILLING, HELLE & JACKSON
STRUCTURAL ENGINEERS

JAROS, BAUM & BOLLES
MECHANICAL ENGINEERS

JOSEPH R. LORING & ASSOCIATES
ELECTRICAL ENGINEERS

THE PORT OF NEW YORK AUTHORITY
PAVING, UTILITIES, FOUNDATIONS

TITLE: STAIR SECTIONS
STAIR #1 & #2

1/8" = 1'-0"

DRAWN | CHECKED
SCALE: 1/8"=1'-0" | DATE: 7-30-68
PROJECT | SHEET OF
DRAWING NUMBER: A-A-125