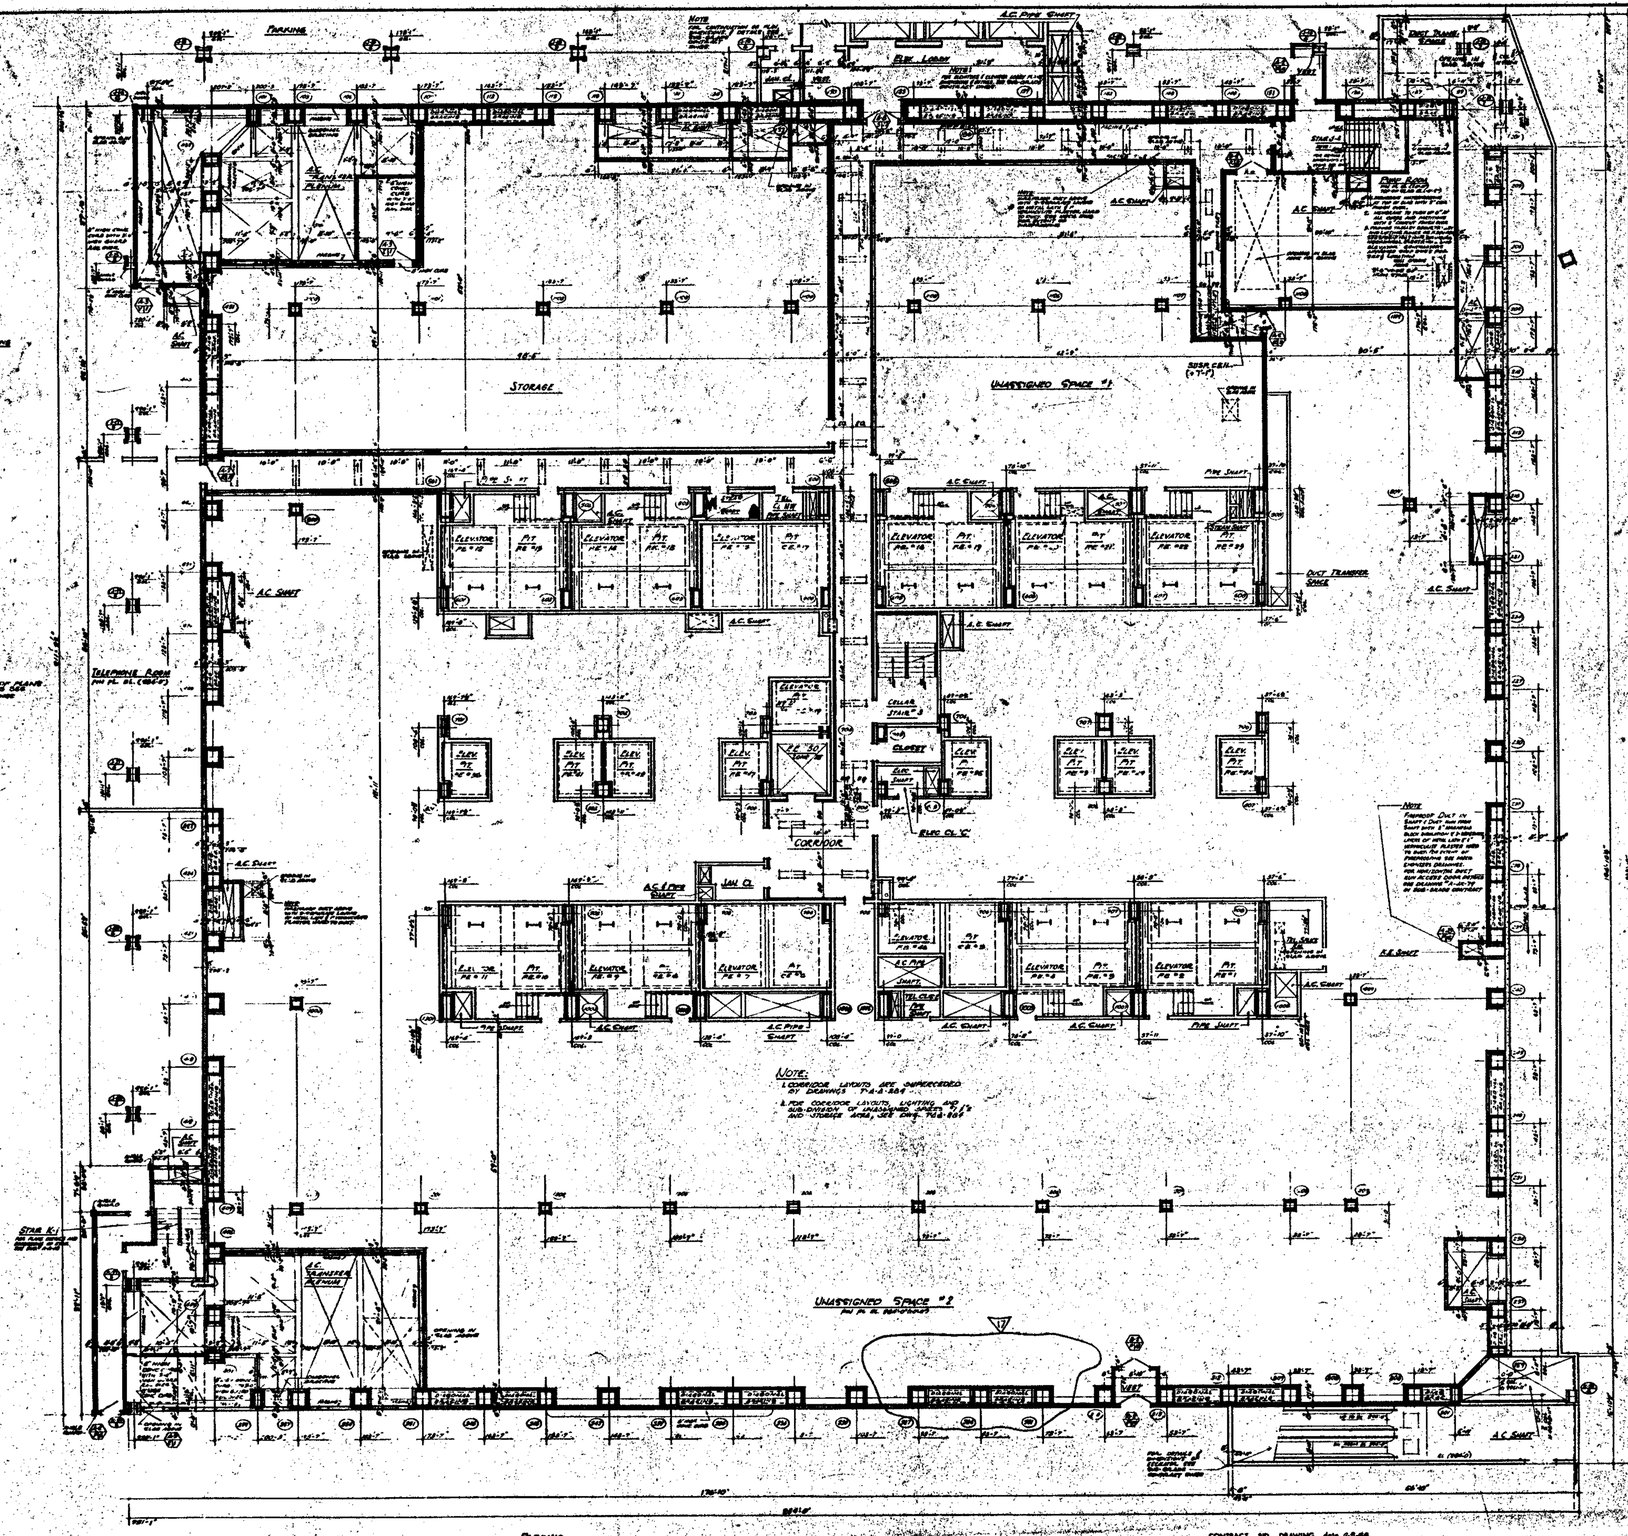



NOTES:

1. FOR GENERAL NOTES, KEY TO MATERIALS, SYMBOLS, ABBREVIATIONS, FINISH SCHEDULES, DOOR SCHEDULES AND SCHEDULES OF DRAWINGS SEE DRAWING T-A-A-1 IN A-A-0 SERIES.
2. FOR COMPLETE DIMENSIONS AND NOTES IN CORE AREA SEE 1/8" SCALE CORE DRAWINGS IN A-A-2 SERIES.
3. ALL ELEVATIONS GIVEN THUS (1'-0") ARE IN RELATION TO FINISH FLOOR.
4. FOR MECHANICAL & ELECTRICAL LAYOUT SEE RESPECTIVE PROJECT DRAWINGS.
5. FINISH FLOOR, ELEVATION AND TOP OF SLAB ELEVATION: SEE S.B.-0.0 ON LESS OTHERWISE SHOWN OR NOTED.
6. ALL WALLS AND PARTITIONS SHOWN WITH HATCHING ARE INCLUDED IN THE CONTRACT. ALL NON-OUTSIDE PERIMETER WALLS OR TENANT PARTITIONS SHOWN LIGHTER OR AS A SEPARATE CONTRACT BY OTHERS SHARE WORK BY OTHERS INTERFACES WORK IN THIS CONTRACT, CONTRACTORS SHALL COORDINATE ALL WORK, SO THAT COMPLETED WORK IS CONTINUOUS AND UNIFORM IN APPEARANCE. DIMENSIONS SHOWN FOR WORK BY OTHERS CONSIST OF FINISH, AND PER, CONSTRUCTION ONLY.
7. FINISHED LINERS INSTALLED OR REMOVED WORK, ALL FIXTURES AND PARTS REMOVED IN MASONRY PARTITIONS.
8. GLASS FACE CONCRETE BLOCK MASONRY UNITS SHALL BE USED IN LIEU OF FACING TILE IN INTERIOR DRY AREAS. THE TOTAL THICKNESS OF GLASS FACE MASONRY UNITS SHALL BE EQUAL TO TOTAL THICKNESS OF FACING TILE AND MASONRY BACK-UP.

NOTE:
1. CORRIDOR LAYOUTS ARE SUPERCEDED BY DRAWING T-A-A-204
2. FOR CORRIDOR LAYOUTS, LOCATIONS OF P.A. & SUB-STATIONS, ARRANGEMENT OF TELEPHONE BOOTHS AND OTHERS SEE DWG. T-A-A-203

BULLETINS NOT DATED ARE IN THE PROCESS OF COMPLETION.

CONTRACT NO. DRAWING date 6-9-66

| NO. | DATE | DWL. NO. | BY |
|---|---|---|---|
| | | | |
| 7 | 7-17-73 | A-349 | L.B. |
| 6 | 9-6-72 | A-344 | L.B. |
| 5 | 8-1-72 | A-265 | L.C. |
| 4 | 6-1-72 | A-267 | L.C. |
| 3 | 1-28-72 | A-211 | L.C. |
| 2 | 11-17-71 | A-100 | L.C. |
| 1 | 8-27-71 | A-188 | D.F. |
| A | 7-1-71 | A-122 | LETA |

REVISIONS

| NO. | DATE | DWL. NO. | BY |
|---|---|---|---|
| A | 1-4-71 | A-115 | LETA |
| | 1-20-70 | A-84 | L.M. |
| | 1-20-70 | A-87 | L.M. |
| | 5-19-69 | A-93 | D.L. |
| | 4-11-69 | A-88 | L.M. |
| | 8-1-68 | A-10 | D.G. |
| | 9-20-68 | A-8 | D.G. |
| | 1-19-68 | A-8 | D.G. |
| | 1-19-68 | A-8 | D.G. |
| | 6-9-66 | | ISSUED |

REVISIONS

CHIEF, PLANNING DIVISION
DATE

REGISTERED ARCHITECT

THE WORLD TRADE CENTER
THE PORT OF NEW YORK AUTHORITY

MINORU YAMASAKI & ASSOCIATES
MINORU YAMASAKI, ARCHITECT

EMERY ROTH & SONS
RICHARD ROTH, ARCHITECT

WORTHINGTON, SKILLING, HELLE & JACKSON
STRUCTURAL ENGINEERS

JAROS, BAUM & BOLLES
MECHANICAL ENGINEERS

JOSEPH R. LORING & ASSOCIATES
ELECTRICAL ENGINEERS

THE PORT OF NEW YORK AUTHORITY
RAILWAYS, UTILITIES, FOUNDATIONS

TITLE: Sub-Level 1 Floor Plan
Elevation 28'-0"

SCALE: 1/16"-1'-0"

A-A-14