

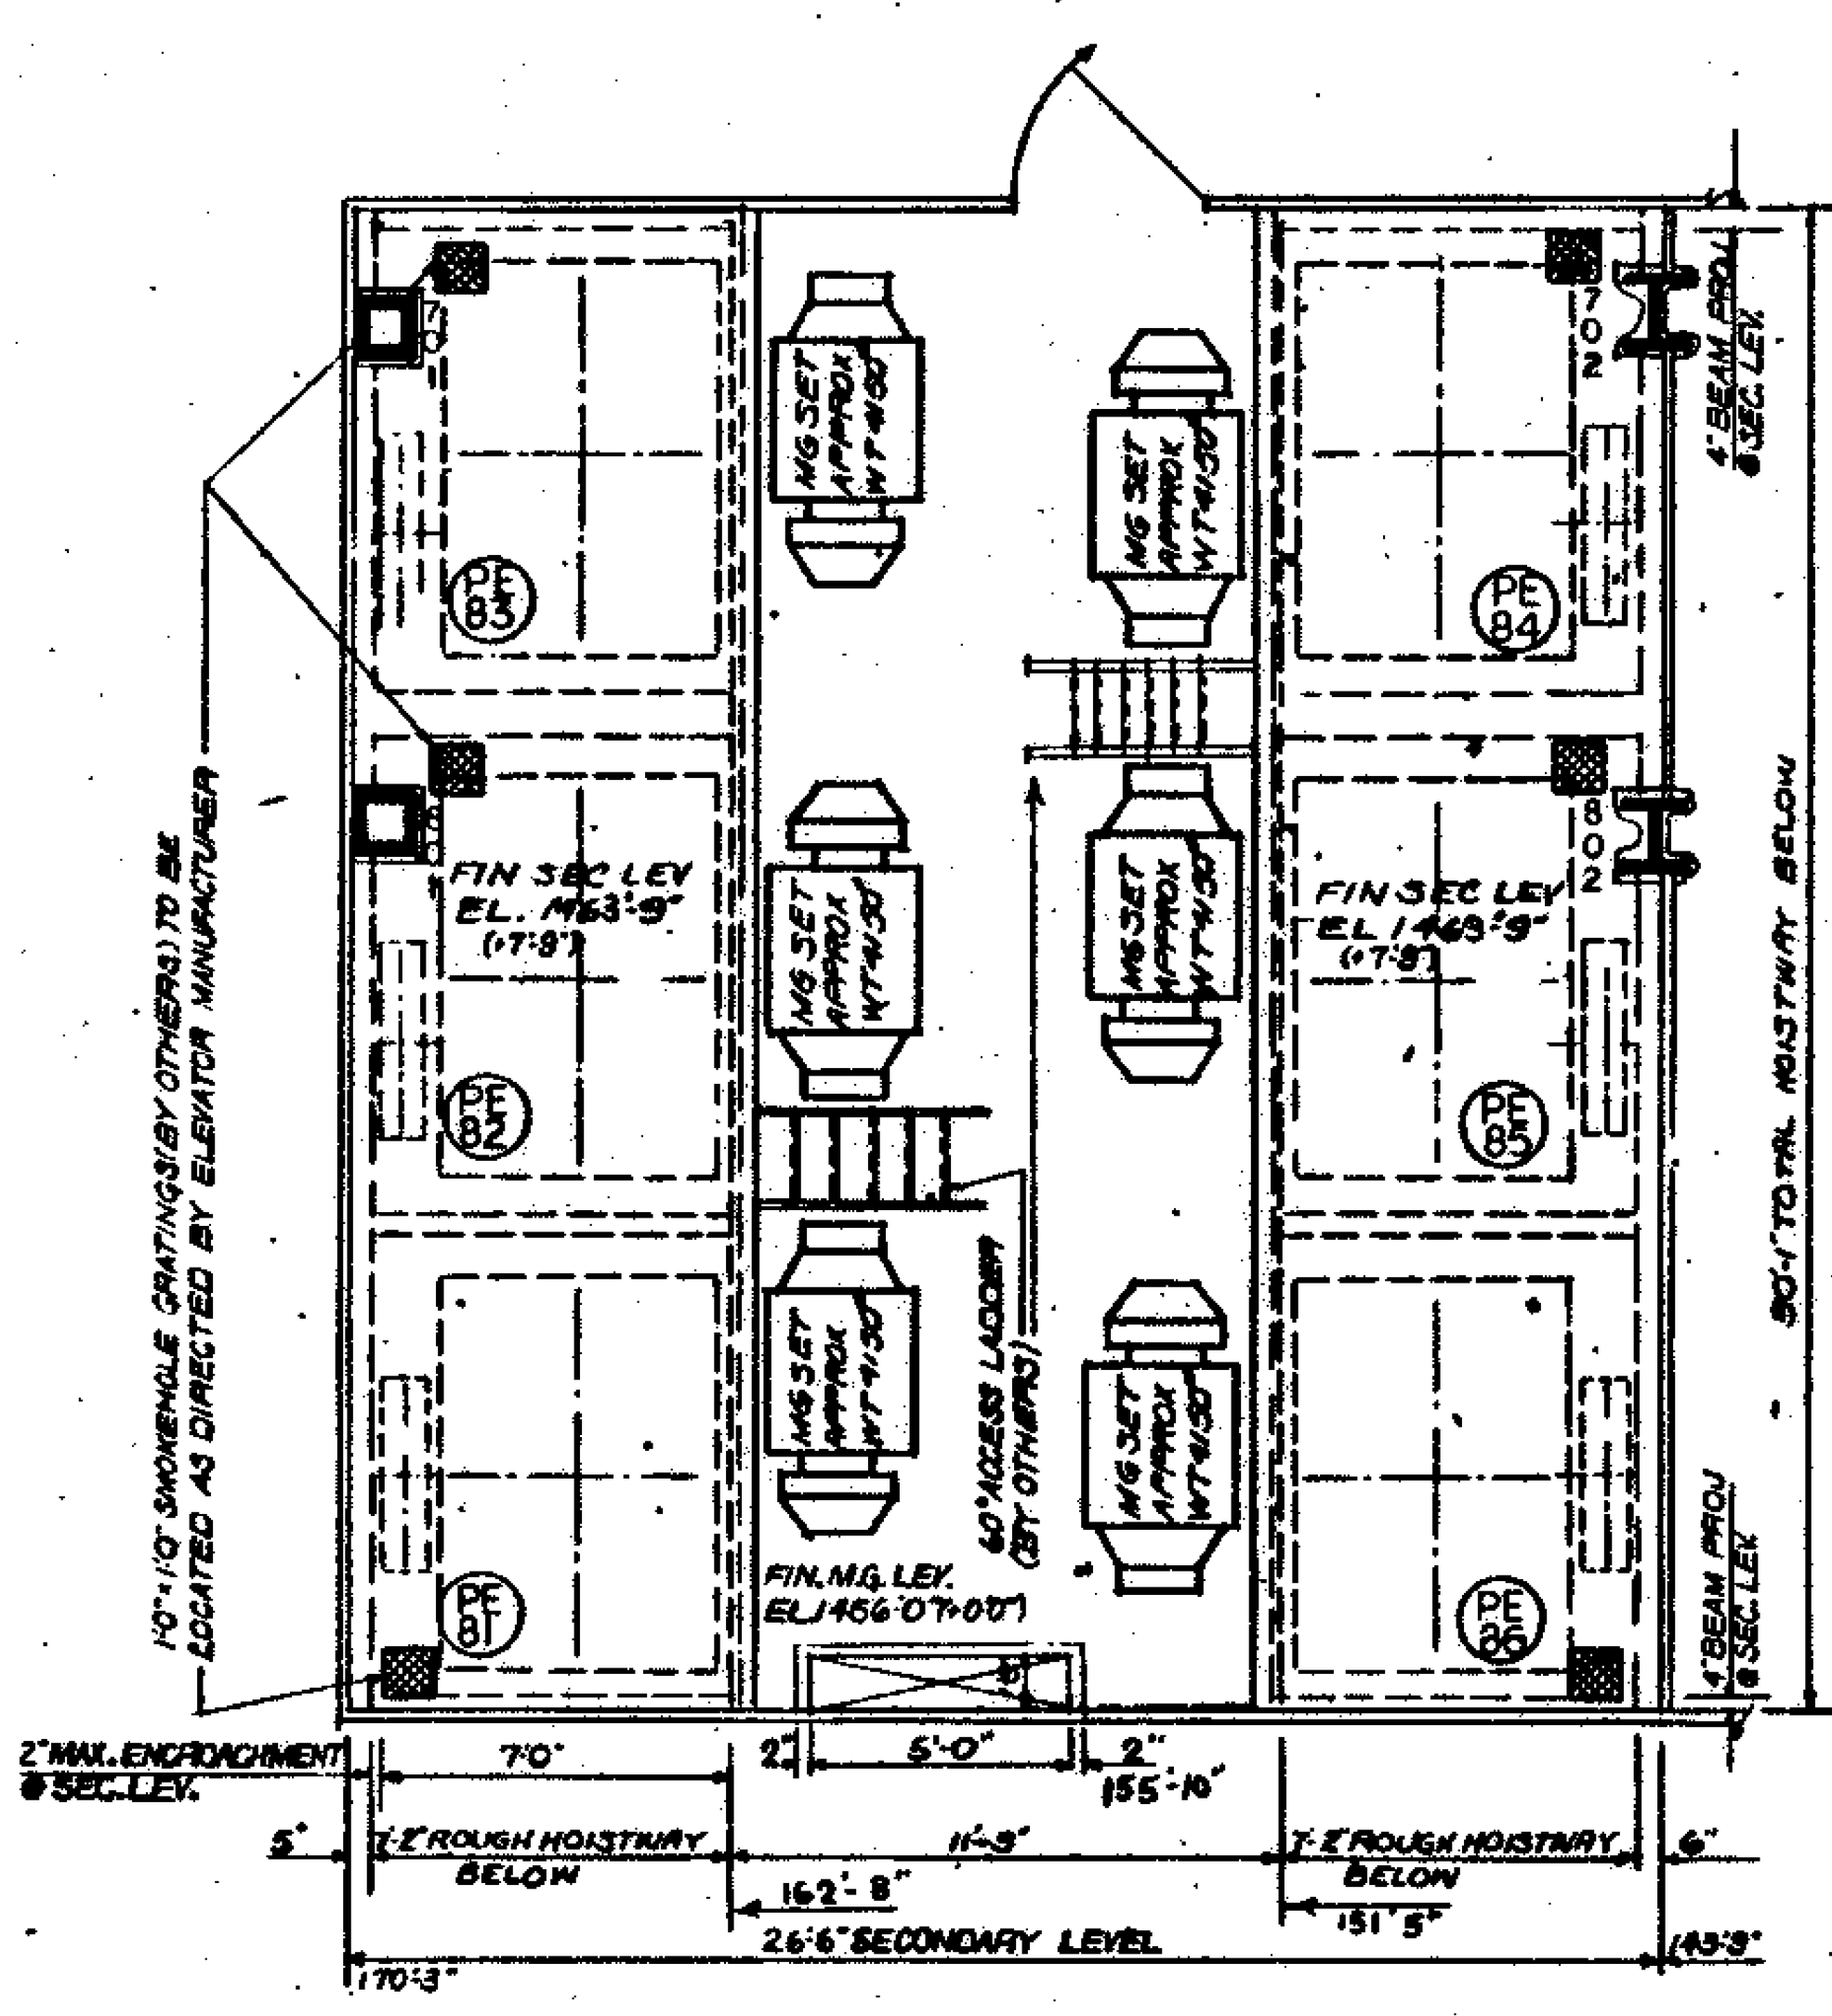


SECONDARY LEVEL
BANK "B"
94TH FLOOR

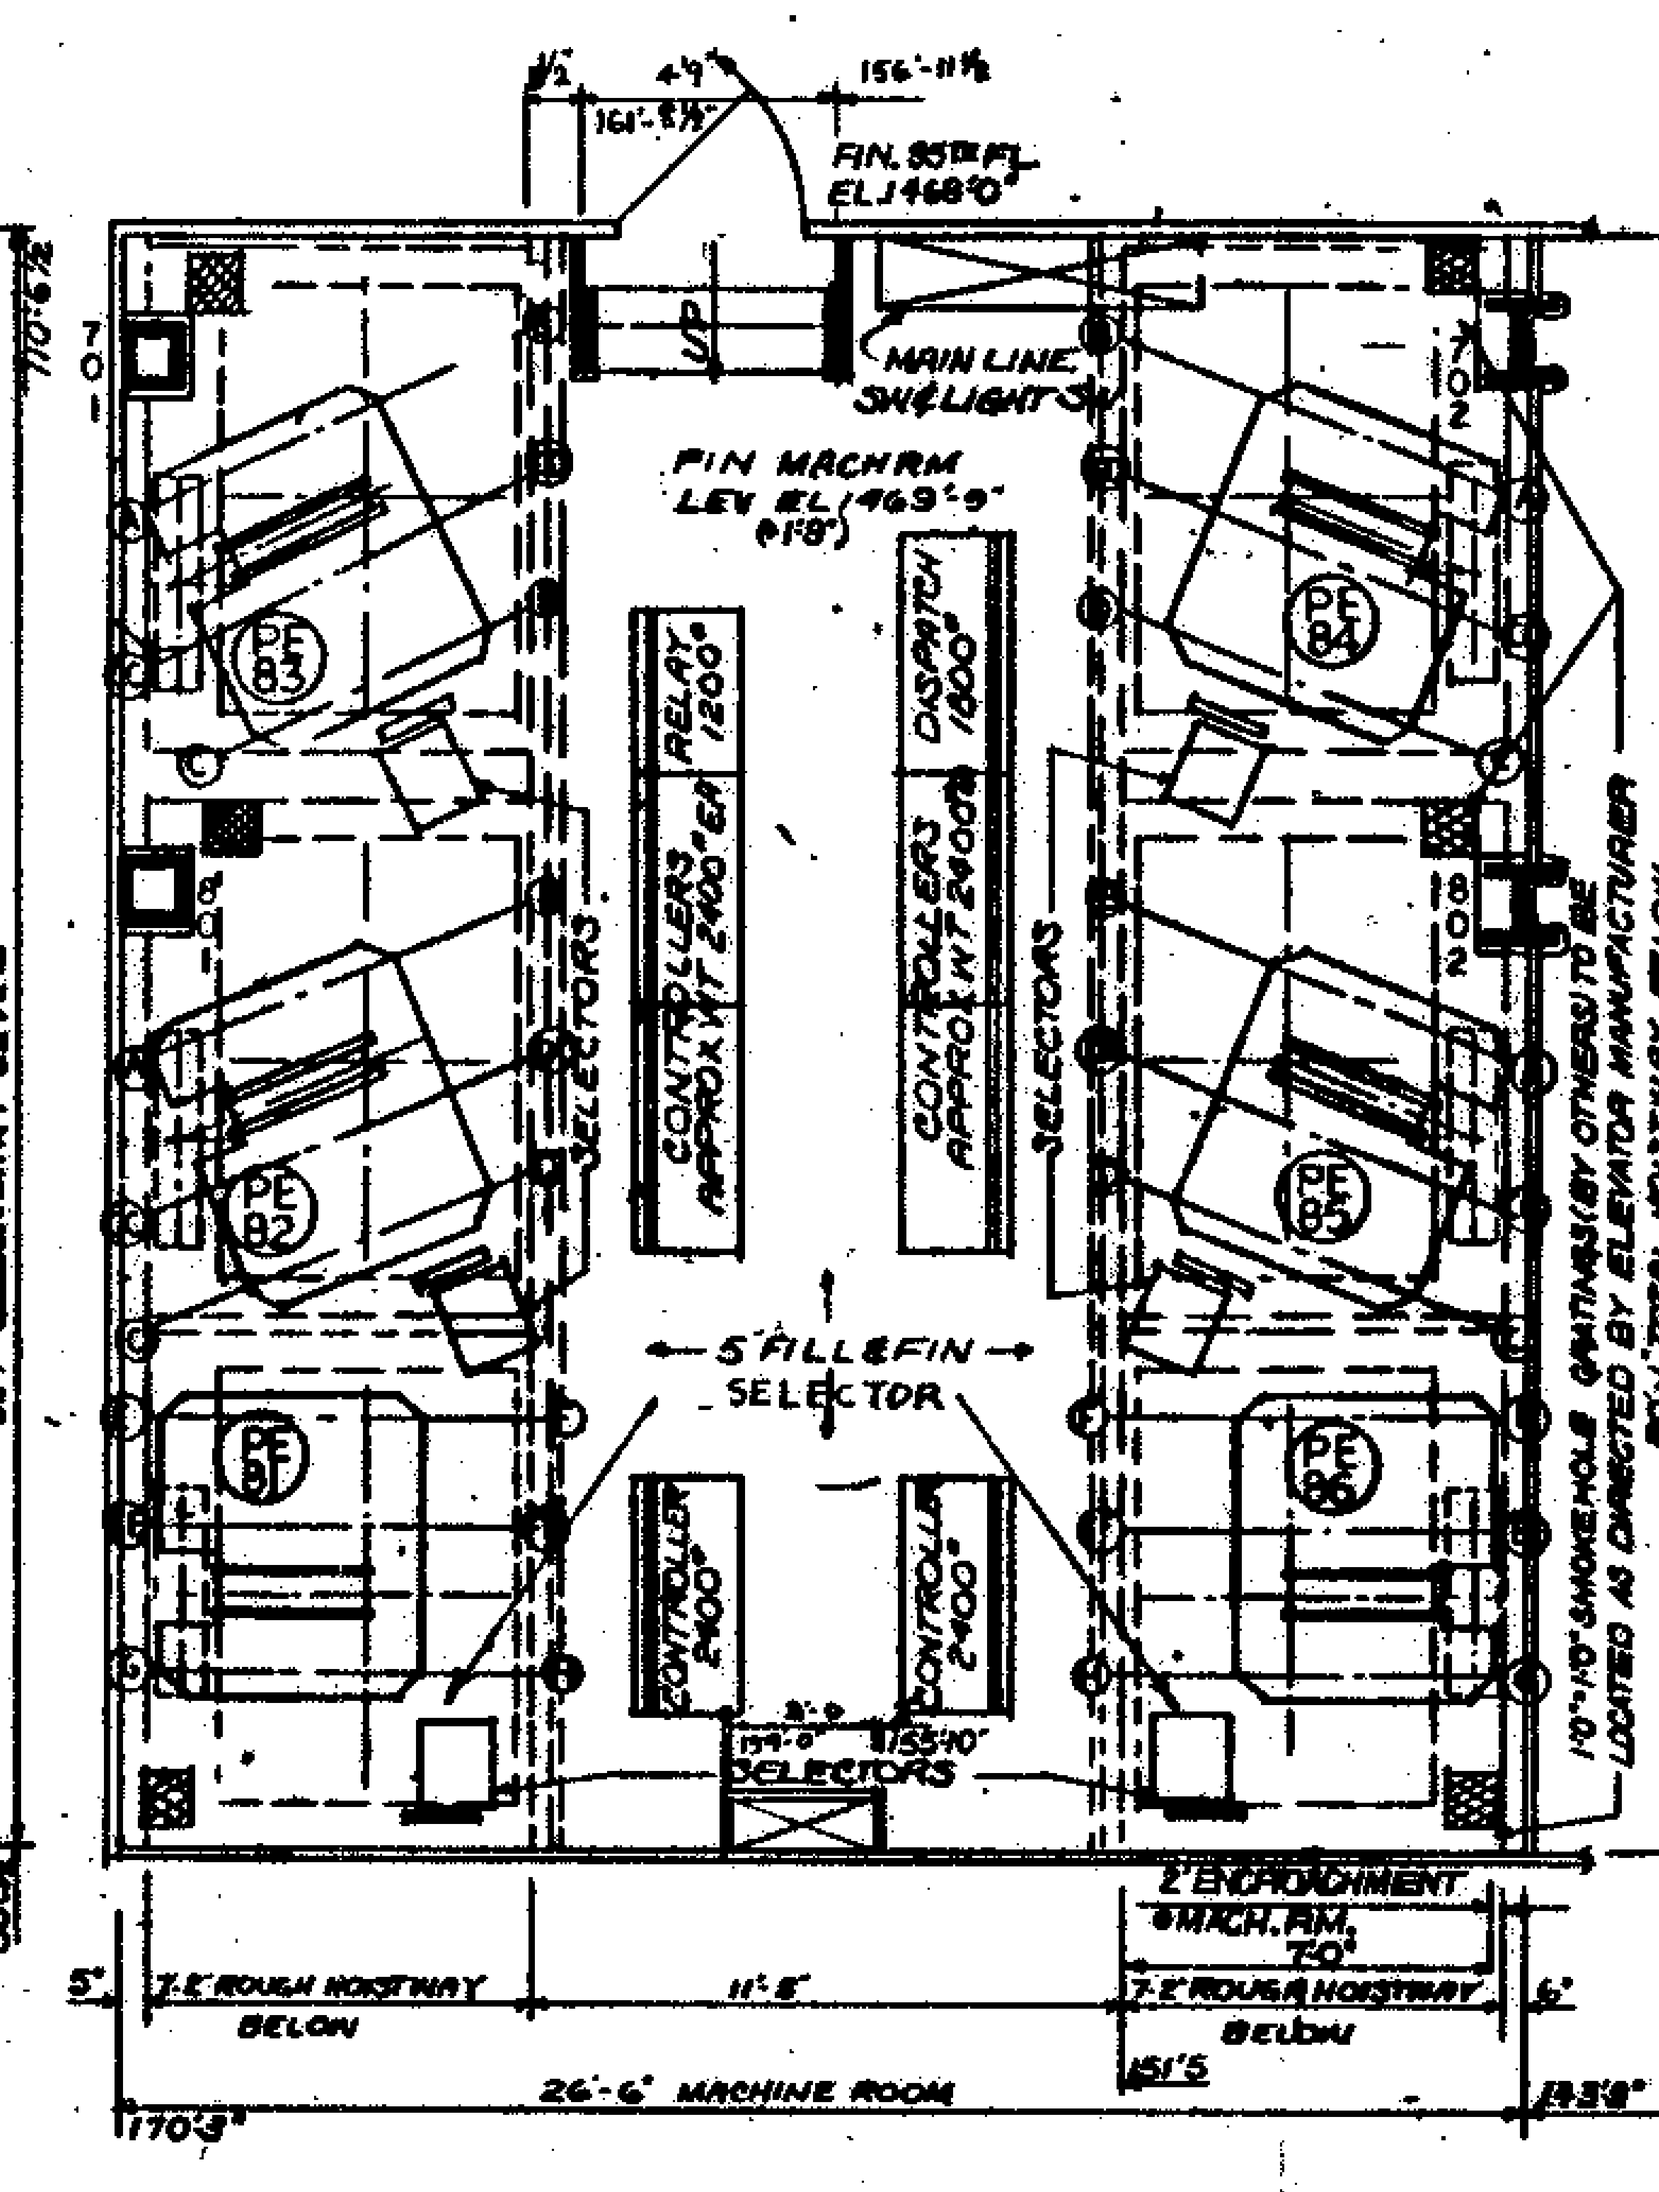

MACHINE ROOM
BANK "B"
95TH FLOOR

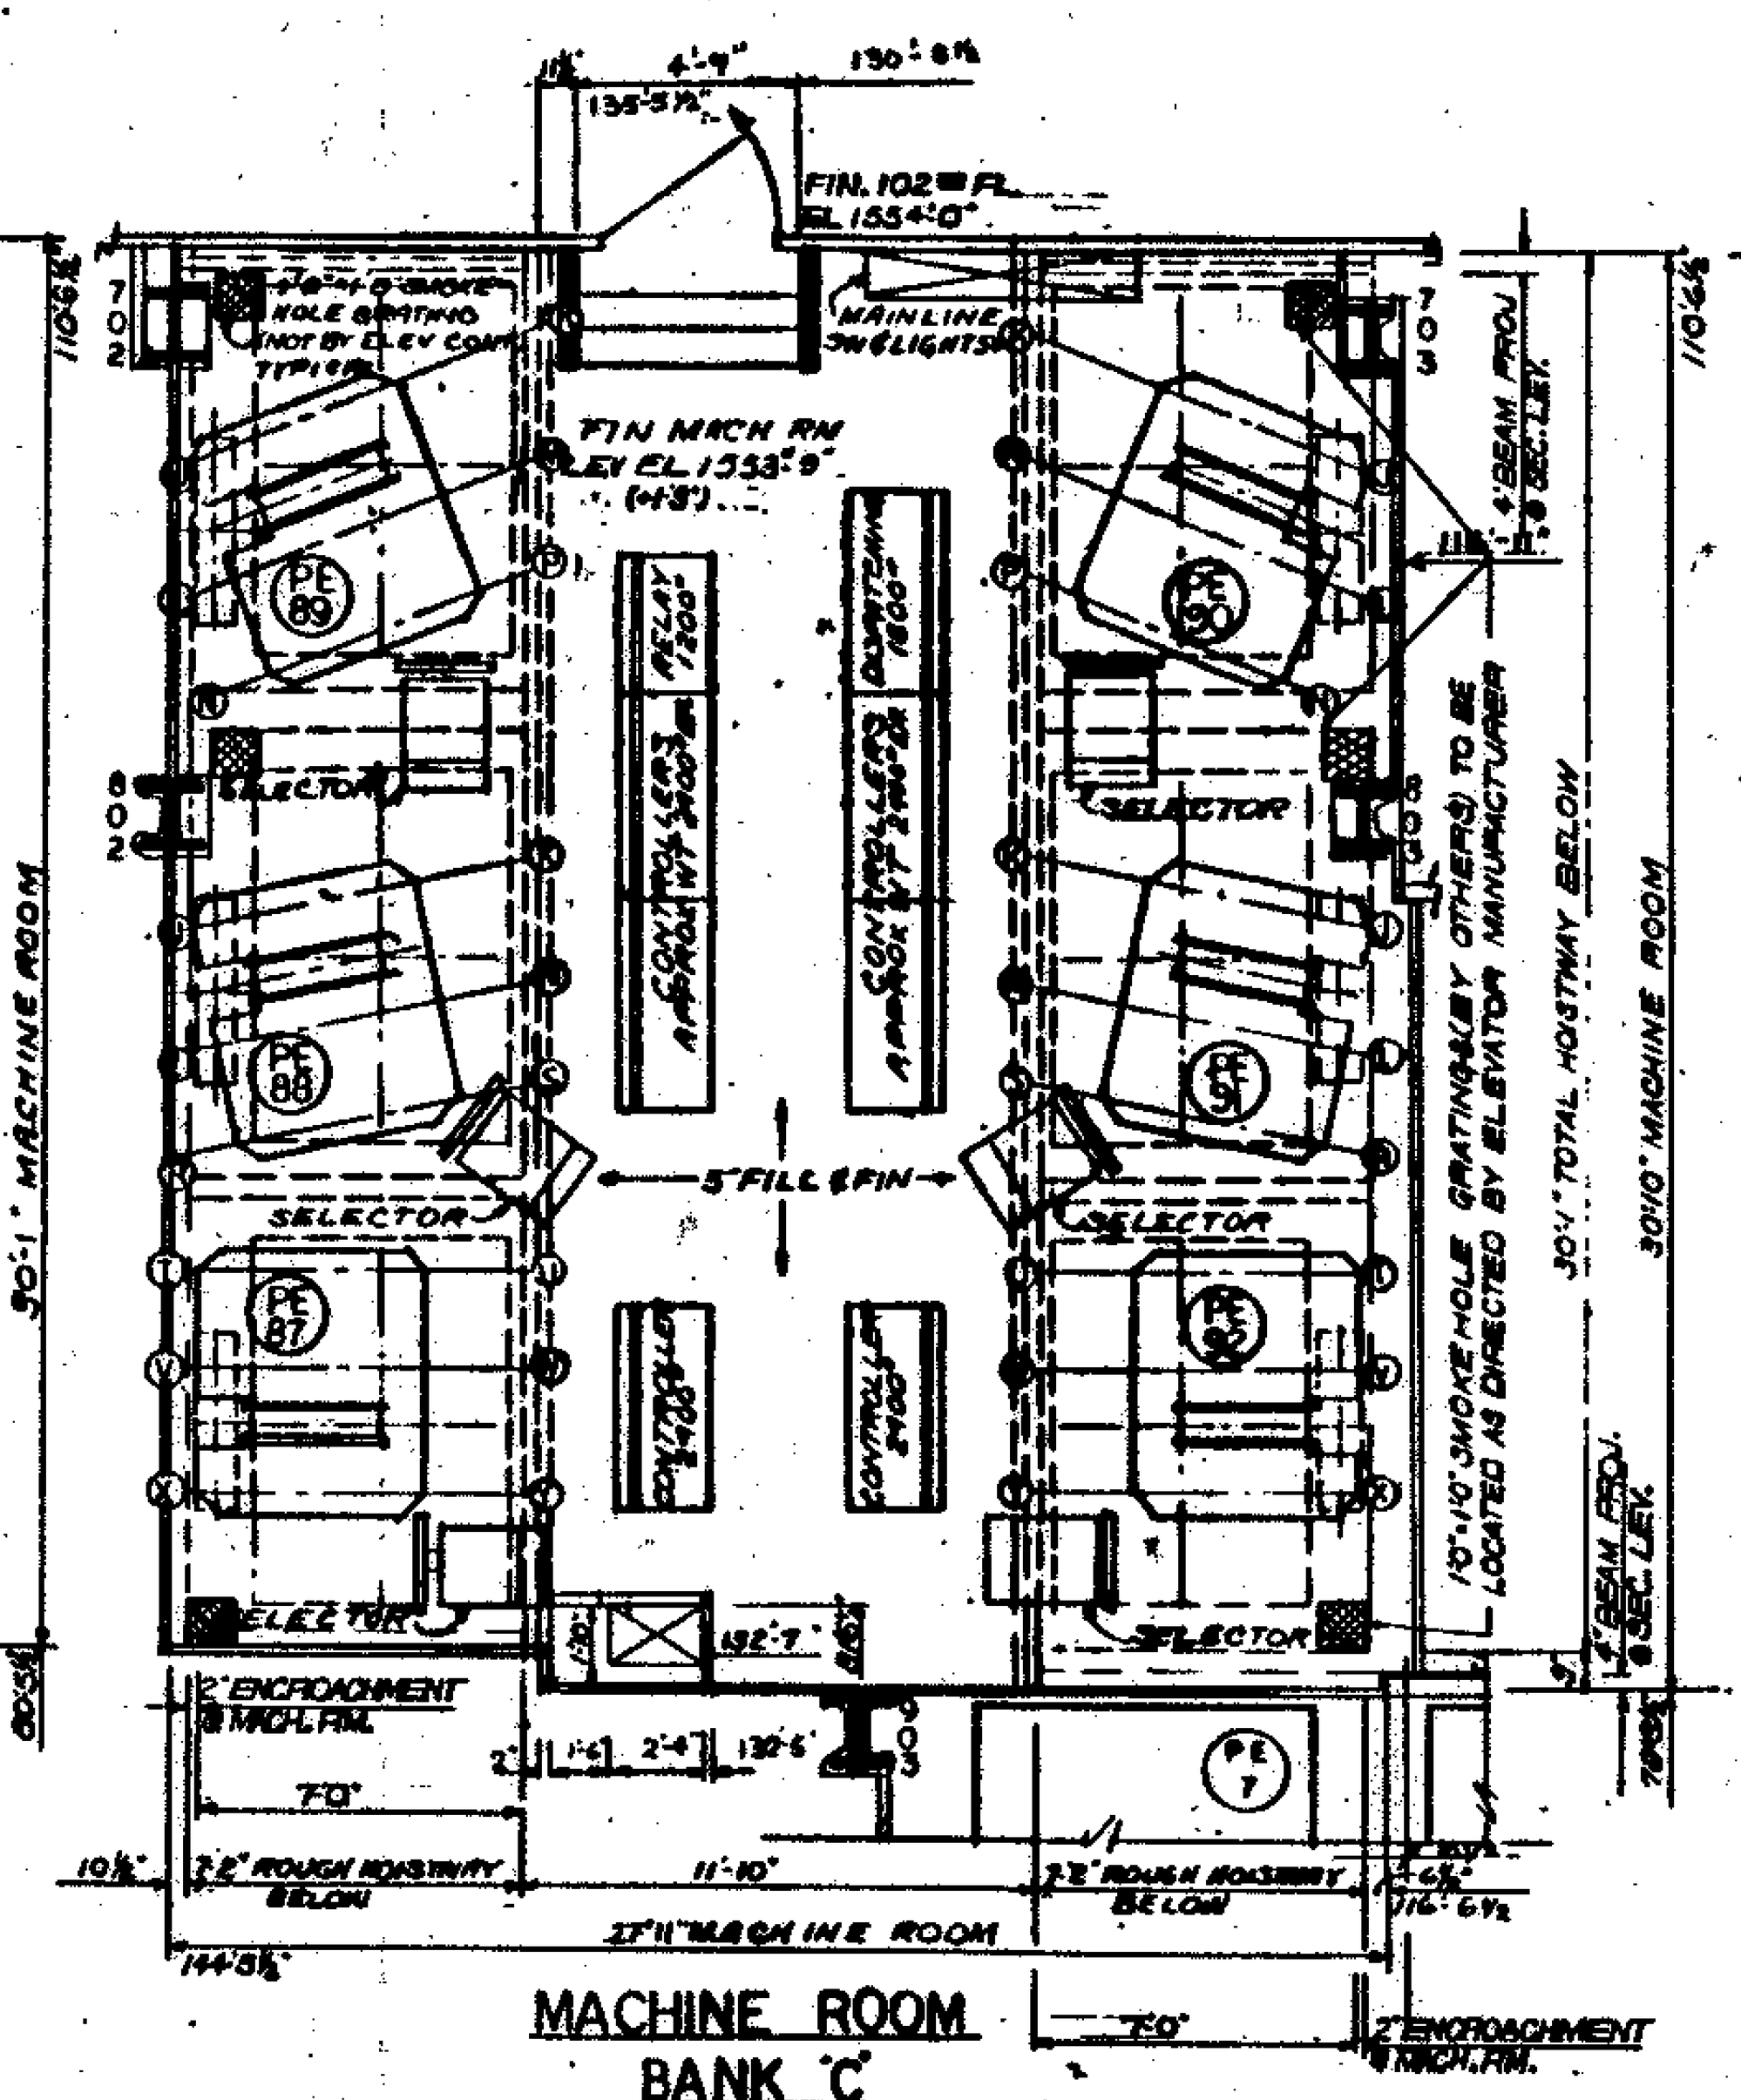


MACHINE ROOM
BANK "C"
102ND FLOOR

REACTIONS

A	27.0"	G	26.0"	N	12.4	V	5.0"	EE	4.9"
B	15.9"	H	16.9"	P	14.1	W	3.0"	FF	3.1"
C	11.6"	J	28.2"	R	12.4"	X	26.1"		
D	12.5"	K	13.8"	S	14.1"	Y	15.4"		
E	14.6"	L	4.6"	T	16.7"	CC	4.5"		
F	9.5"	M	3.4"	U	10.1"	DD	5.5"		


NOTE: ALL LIVE LOADS HAVE BEEN DOUBLED FOR IMPACT

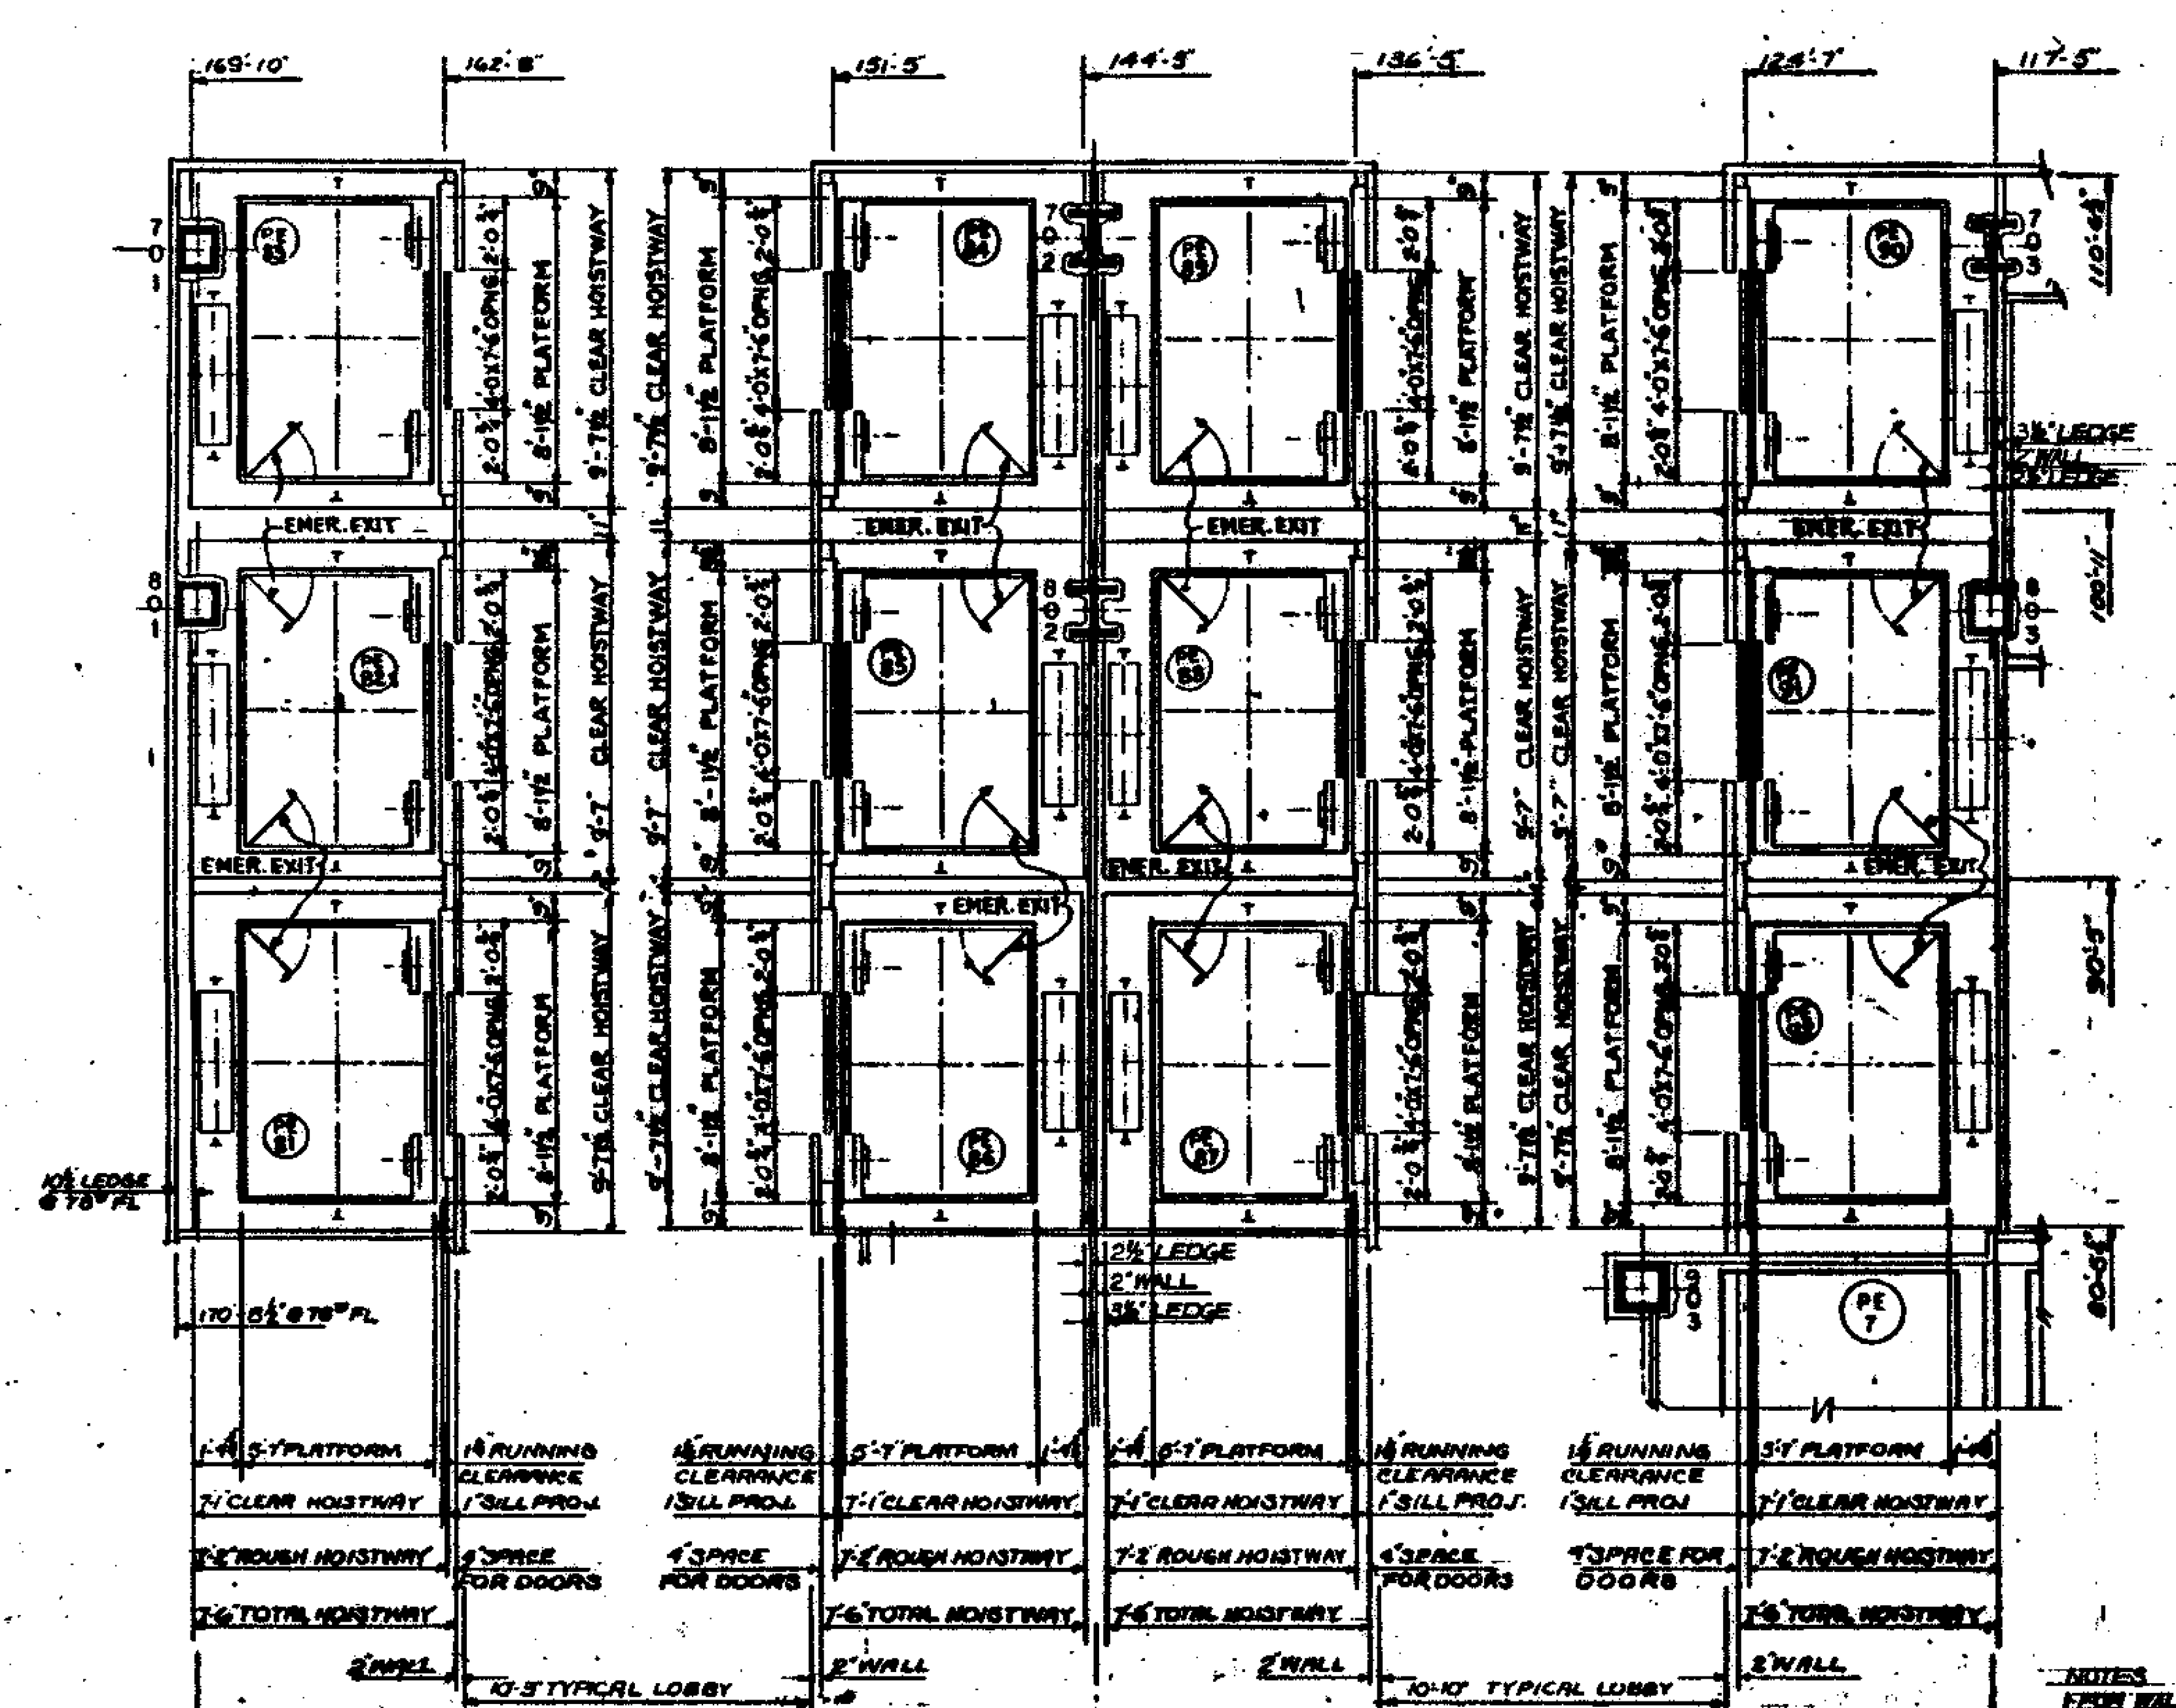

BANK B ZONE III

BANK C ZONE III

ELEV NOS. PE 81 THRU 86 TO HAVE OPNGS @ 78th FL & 87th THRU 93rd FLS | ELEV NOS. 87 THRU 92 TO HAVE OPNGS @ 78th FL & 94th THRU 100th FLS

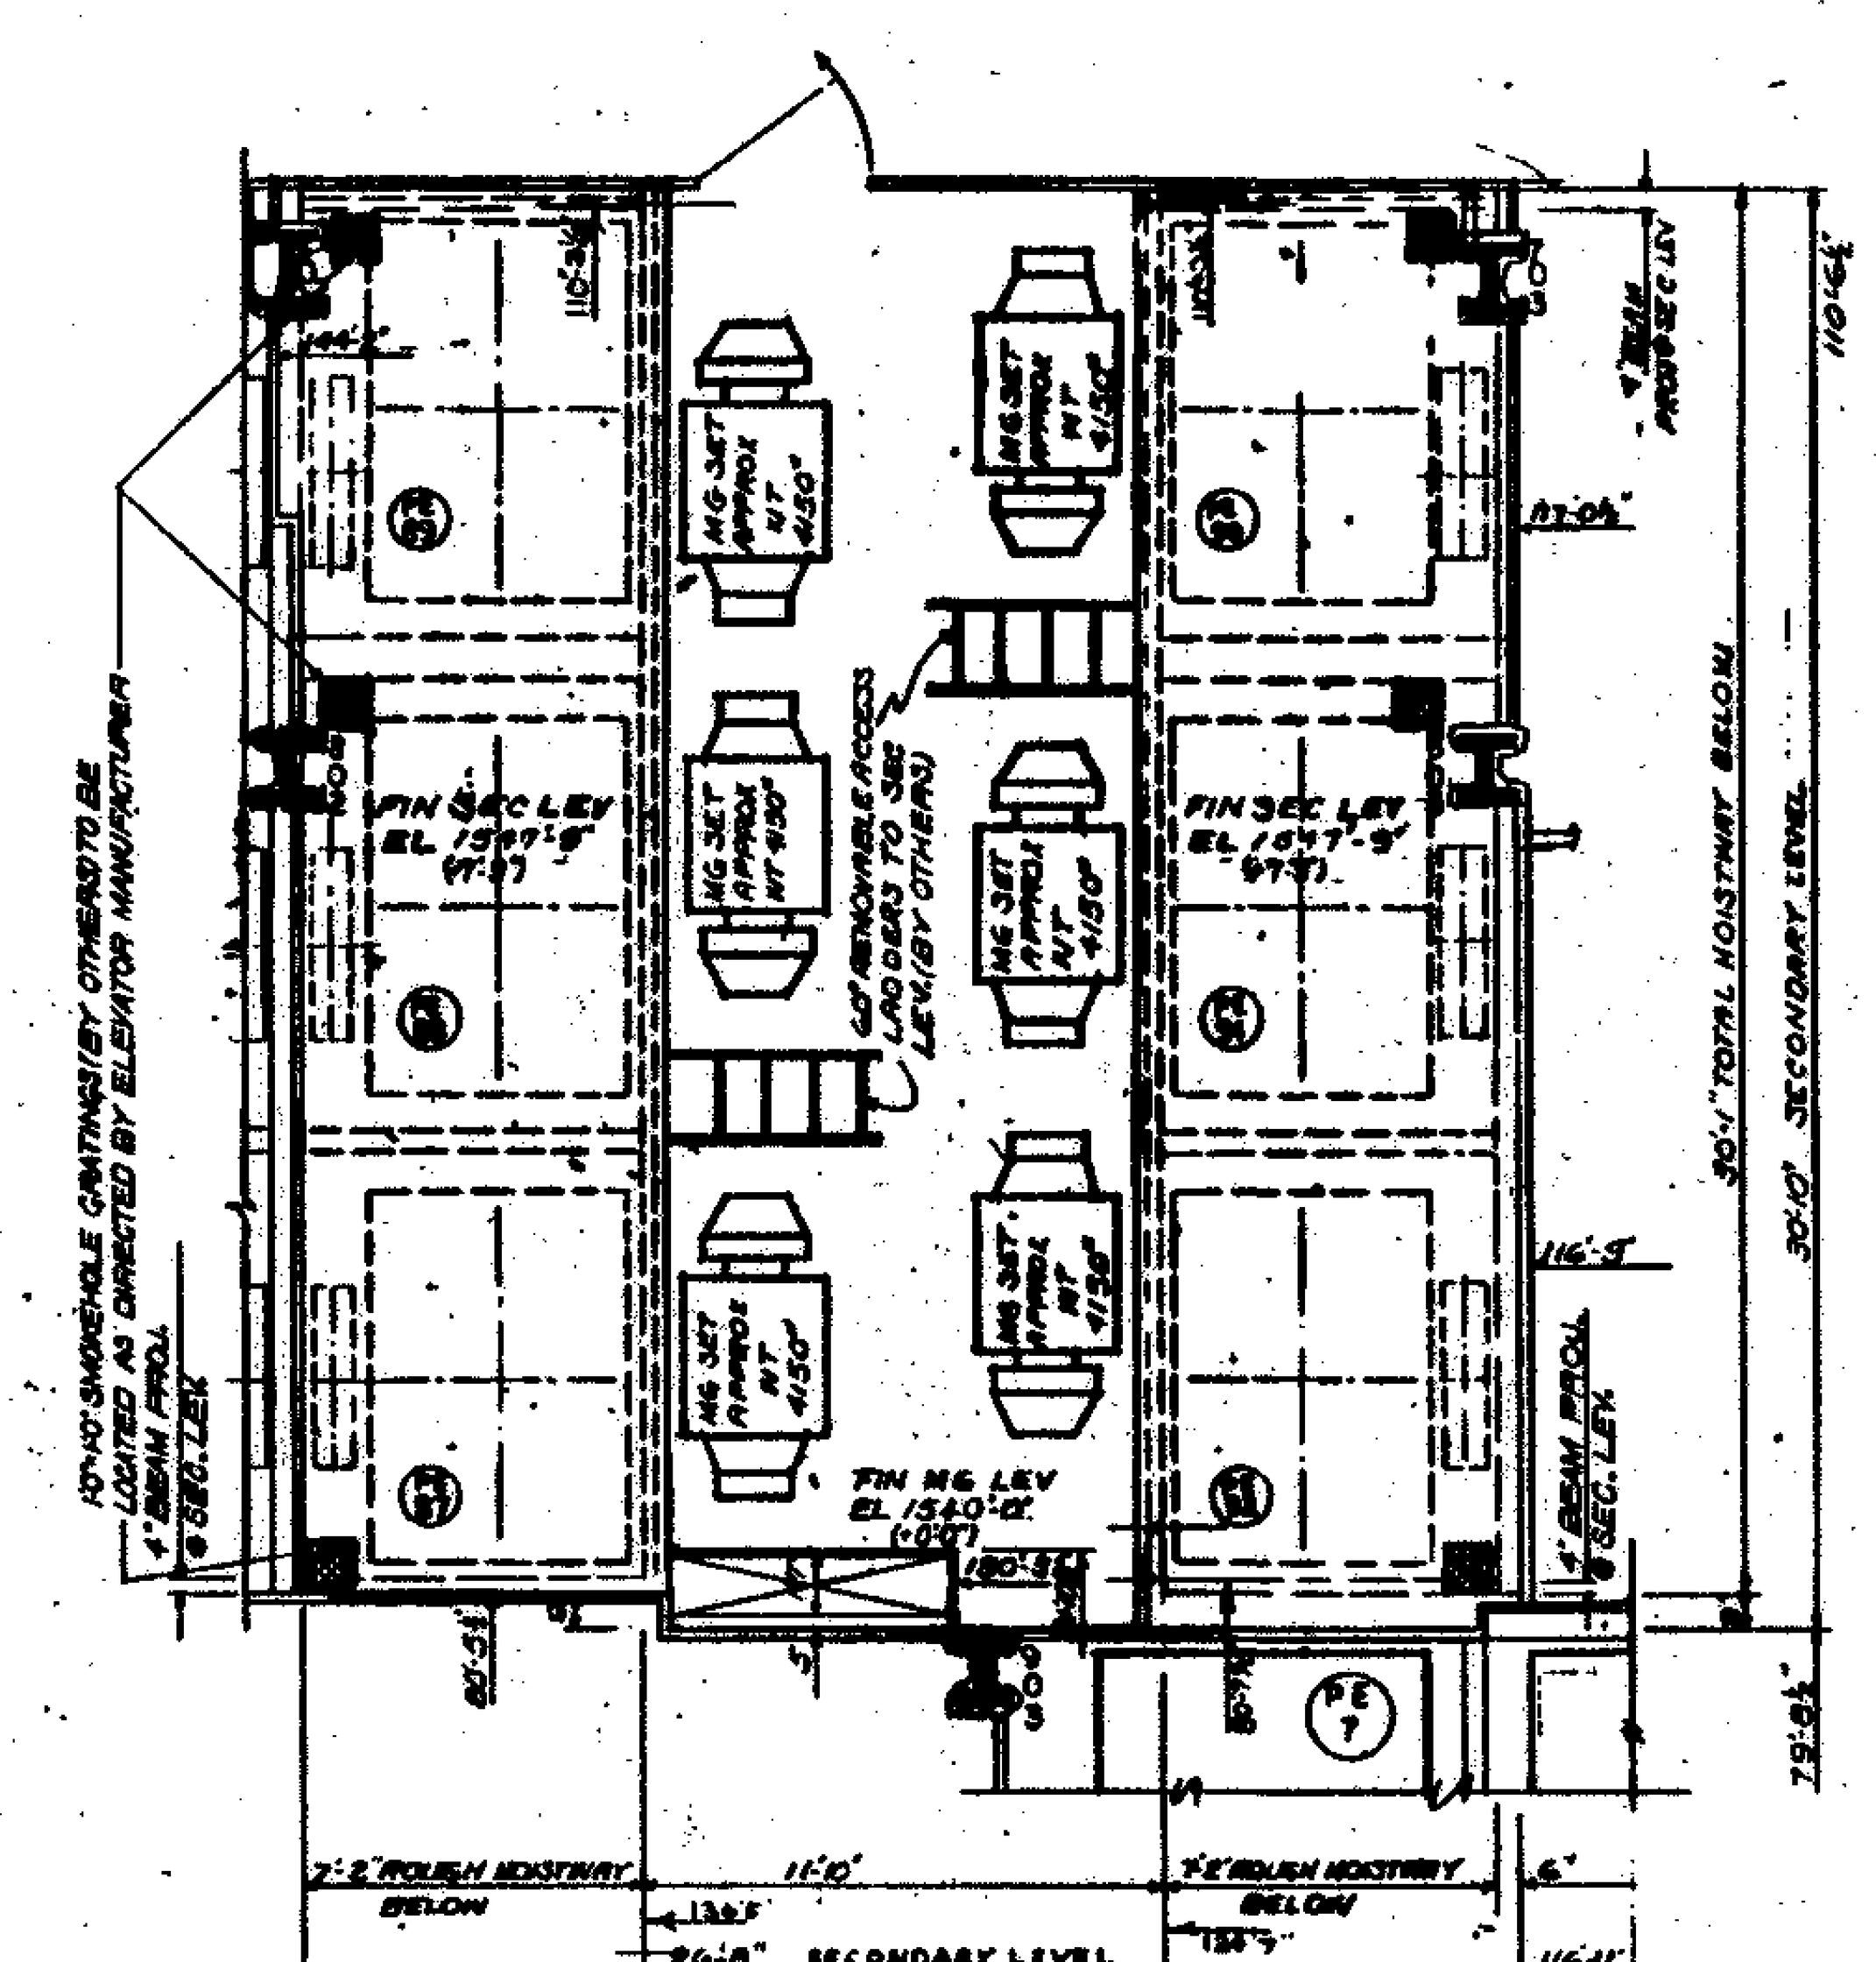

MG & SECONDARY LEVEL
BANK "C"
101ST FLOOR

NOTES
FROM WALL LOCATIONS SEE DWG L-A-8
3'6" GUARDS REQ'D ON ALL BEAM PROJECTIONS 6" & ABOVE (BY OTHERS)
ELEVATOR CONTRACTOR TO PROVIDE CHANNEL BACKING AS REQUIRED

NO.	DATE	DWL. NO.	BY
	8-1-66	ISSUED FOR BID	
1.	5-21-67	—	JMH
2.	5-31-67	—	JMH

REVISIONS

APPROVED
CHIEF, PLANNING DIVISION
DATE

THE WORLD TRADE CENTER

THE PORT OF NEW YORK AUTHORITY

MINORU YAMASAKI & ASSOCIATES
MINORU YAMASAKI, ARCHITECT

EMERY ROTH & SONS
RICHARD ROTH, ARCHITECT

WORTHINGTON, SKILLING, HELLE & JACKSON
STRUCTURAL ENGINEERS

JAROS, BAUM & BOLLES
MECHANICAL ENGINEERS

JOSEPH R. LORING & ASSOCIATES
ELECTRICAL ENGINEERS

THE PORT OF NEW YORK AUTHORITY
PAVING, UTILITIES, FOUNDATIONS

TITLE
ZONE III
BANKS "B" & "C" - SECONDARY & MACHINE ROOM PLANS

DRAWN	RSC	CHECKED	CLK
SCALE	1/4" = 1'-0"	DATE	7-5-66
PROJECT NUMBER		SHEET	OF
DRAWING NUMBER	L-A-12		