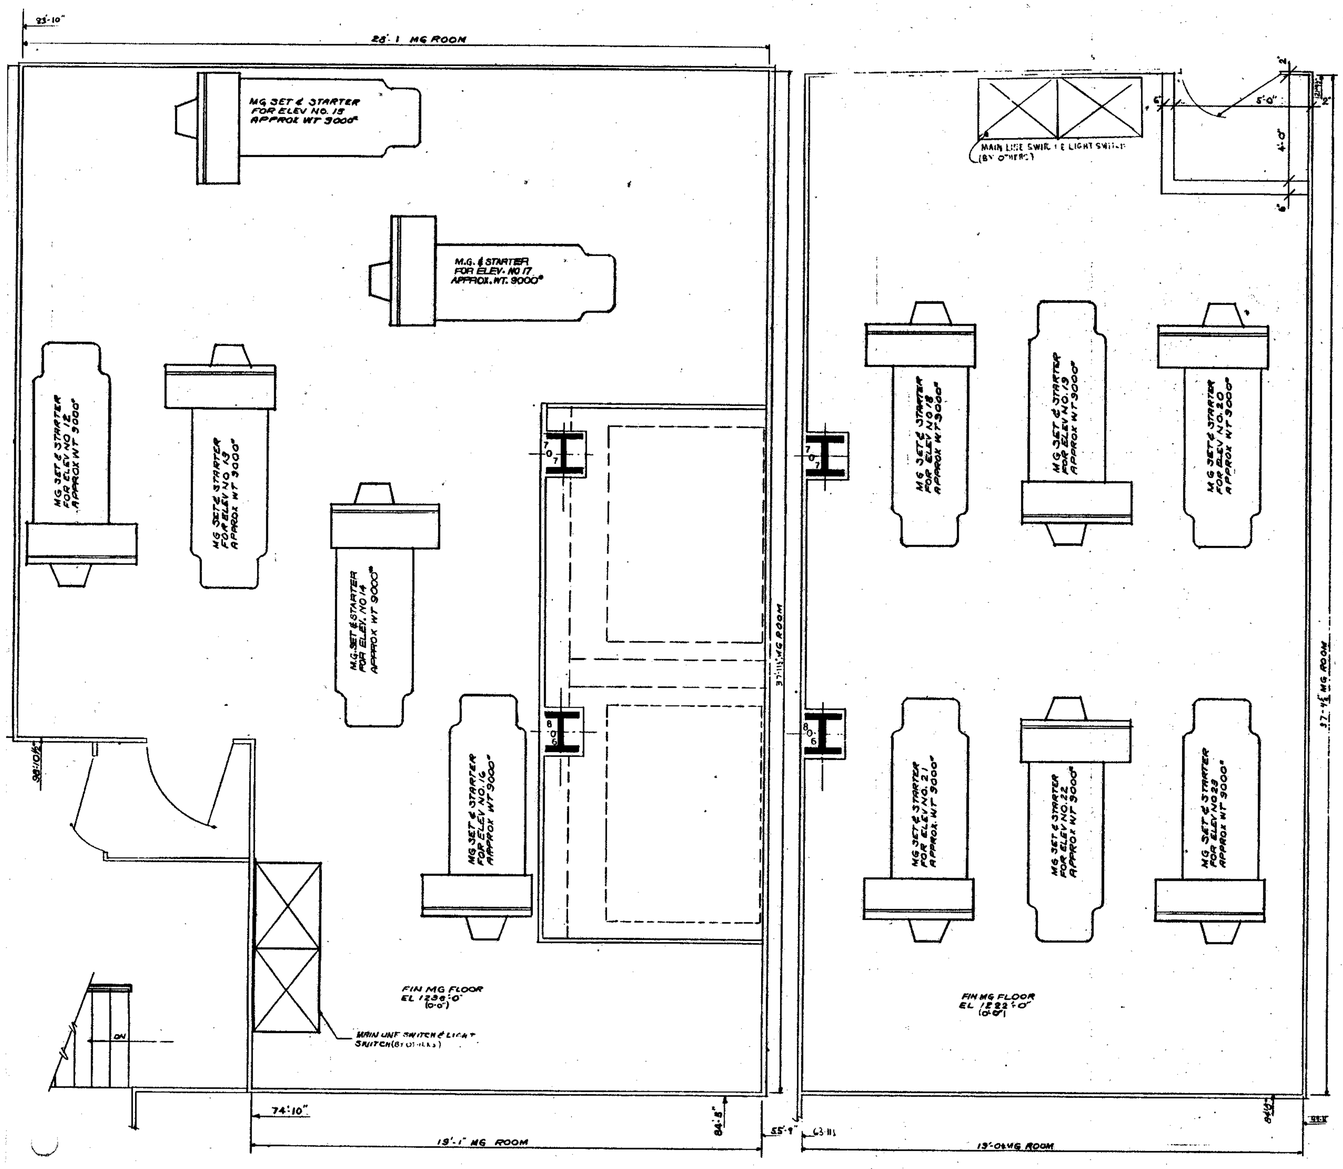



MG ROOM ZONE III SHUTTLE ELEVATORS,
76TH FLOOR
UPPER MECH LEVEL

MG ROOM ZONE III SHUTTLE ELEVATORS
75TH FLOOR
LOWER MECH LEVEL

MG ROOM ZONE II SHUTTLE ELEVATORS
41ST FLOOR

| NO. | DATE | ISSUED FOR | BY |
|---|---|---|---|
| | 8-1-66 | ISSUED FOR BID | |
| 1 | 9-22-67 | — | JMH |
| 2 | 5-8-67 | — | JMH |

REVISIONS

APPROVED

CHIEF, PLANNING DIVISION

DATE

**THE WORLD TRADE CENTER**
THE PORT OF NEW YORK AUTHORITY

MINORU YAMASAKI & ASSOCIATES
MINORU YAMASAKI, ARCHITECT

EMERY ROTH & SONS
RICHARD ROTH, ARCHITECT

WORTHINGTON, SKILLING, HELLE & JACKSON
STRUCTURAL ENGINEERS

JAROS, BAUM & BOLLES
MECHANICAL ENGINEERS

JOSEPH R. LORING & ASSOCIATES
ELECTRICAL ENGINEERS

THE PORT OF NEW YORK AUTHORITY
PAVING, UTILITIES, FOUNDATIONS

TITLE: SHUTTLE ELEVATORS MG. ROOMS

| | | | |
|---|---|---|---|
| DRAWN | R.S.C. | CHECKED | C.L.K. |
| SCALE | 1/4"=1'-0" | DATE | 1-15-68 |
| PROJECT NUMBER | | ISSUED | OF |
| DRAWING NUMBER | LA-16 | | |