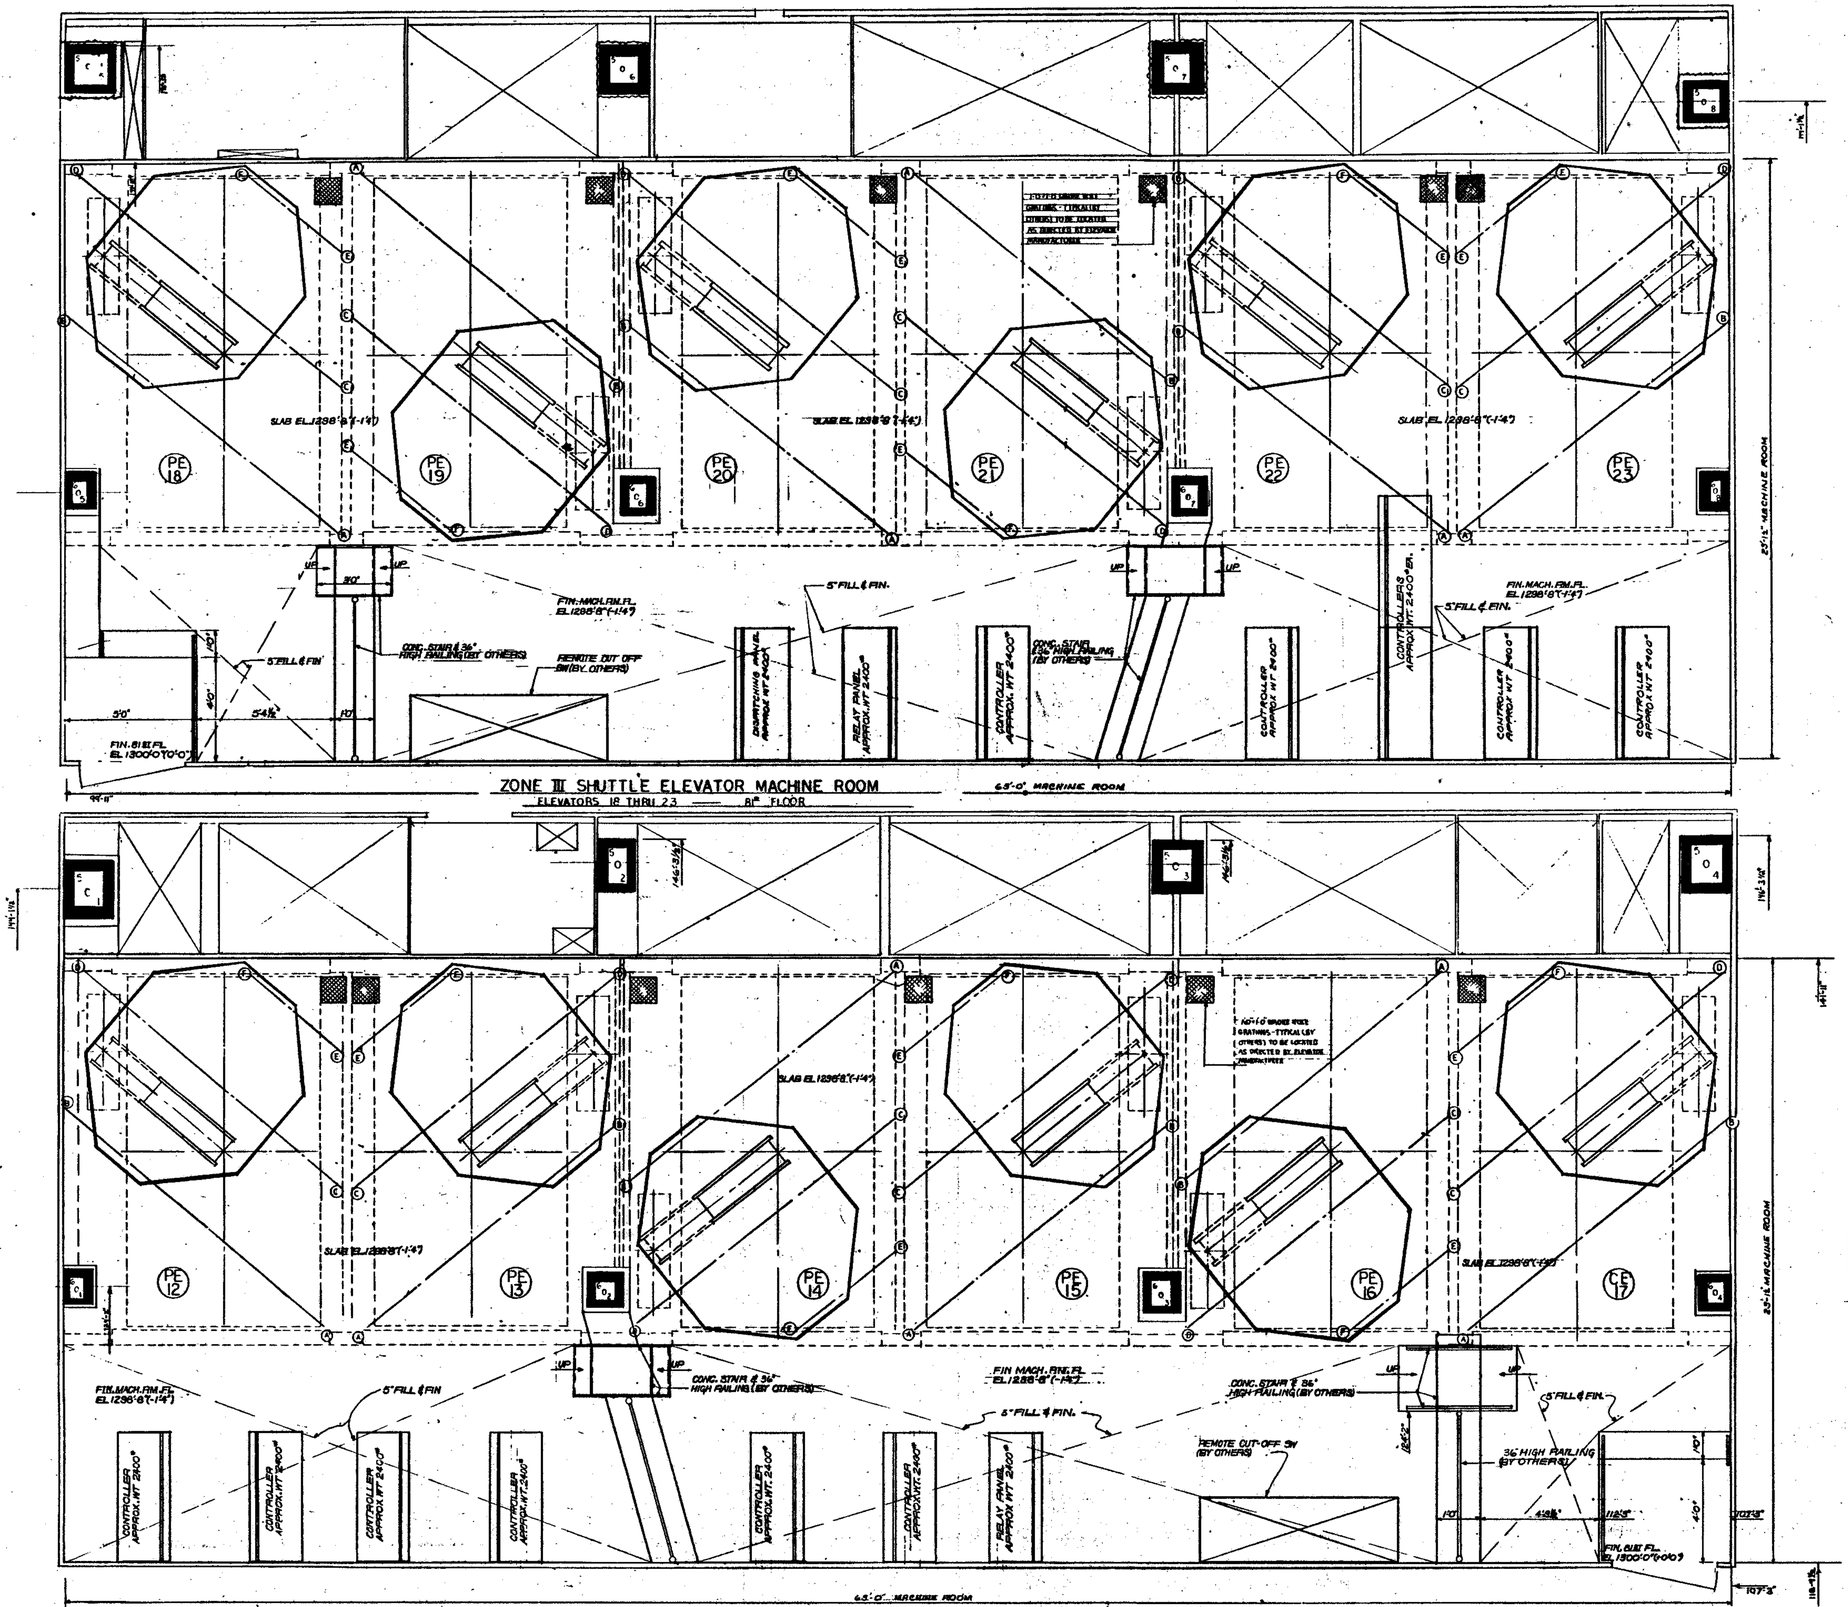


ZONE III SHUTTLE ELEVATOR MACHINE ROOM
ELEVATORS 18 THRU 23 — 81st FLOOR

REACTIONS			
A	44.0K	D	4.7K
B	111.0K	E	30.0K
C	5.5K	F	57.0K

NOTE: ALL LIVE LOADS HAVE BEEN DOUBLED FOR IMPACT

ZONE III-SHUTTLE ELEVATOR MACHINE ROOM
81ST FLOOR

NO.	DATE	SUB. NO.	BY
	8-1-66	ISSUED FOR BID	
1	5-22-67	—	JMM
2	5-8-67	—	JMM
3	5-22-67	—	RSC

REVISIONS

APPROVED
CHIEF, PLANNING DIVISION
DATE

THE WORLD TRADE CENTER
THE PORT OF NEW YORK AUTHORITY

MINORU YAMASAKI & ASSOCIATES
MINORU YAMASAKI, ARCHITECT

EMERY ROTH & SONS
RICHARD ROTH, ARCHITECT

WORTHINGTON, SKILLING, HELLE & JACKSON
STRUCTURAL ENGINEERS

JAROS, BAUM & BOLLES
MECHANICAL ENGINEERS

JOSEPH R. LORING & ASSOCIATES
ELECTRICAL ENGINEERS

THE PORT OF NEW YORK AUTHORITY
PAVING, UTILITIES, FOUNDATIONS

TITLE: ZONE III SHUTTLE ELEVATORS MACHINE ROOM

DRAWN: R.S.C. | CHECKED: C.L.K.
SCALE: 1/4"=1'-0" | DATE: 7-12-66
PROJECT | SHEET OF

L-A-21