

NOTE TO STRUCTURAL ENGINEER
1. LOADS ARE UNIFORMALLY DISTRIBUTED & A FURTHER APPROPRIATE ALLOWANCE SHOULD BE MADE FOR DYNAMIC STRESSES DUE TO MOVING LOADS WHICH ARE APPROXIMATELY 33% TOTAL LOAD GIVEN
2. TOP OF SUPPORT BEAMS TO BE LOCATED A MIN. OF 4½" BELOW FIN. FLOOR.

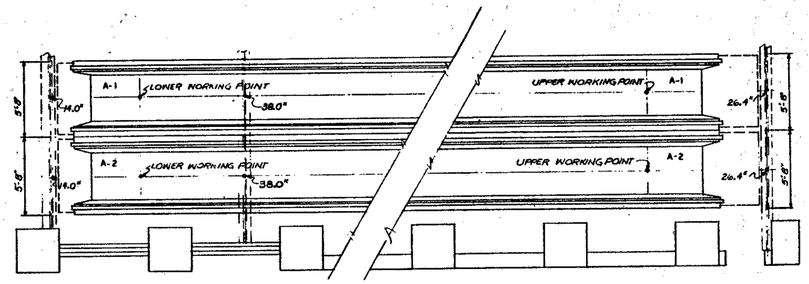



PART PLAN CONCOURSE LEVEL

PART PLAN PLAZA LEVEL

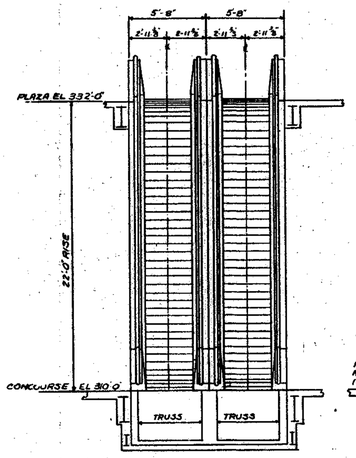


SECTION A-A

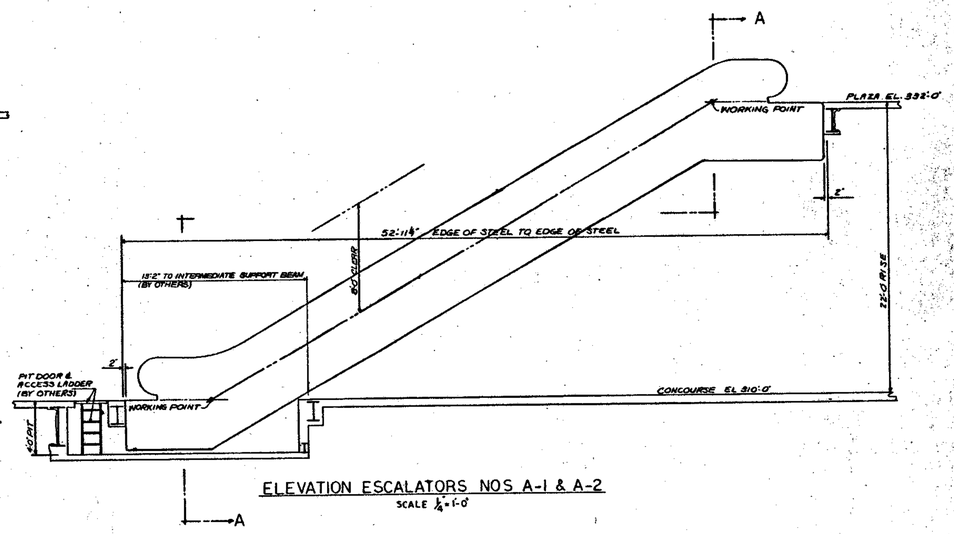


ELEVATION ESCALATORS NOS A-1 & A-2
SCALE ½"=1'-0"

| NO. | DATE | SUB. NO. | BY | NO. | DATE | SUB. NO. | BY |
|---|---|---|---|---|---|---|---|
| | 8-15-66 | ISSUED FOR BID. | | | | | |
| 1 | 9-22-66 | — | UM | | | | |
| 2 | 4-5-67 | — | JMM | | | | |
| 3 | 5-13-67 | — | JMM | | | | |
| 4 | 9-28-67 | — | R.S.C. | | | | |

REVISIONS | REVISIONS

APPROVED

CHIEF, PLANNING DIVISION
DATE

# THE WORLD TRADE CENTER
THE PORT OF NEW YORK AUTHORITY

MINORU YAMASAKI & ASSOCIATES
MINORU YAMASAKI, ARCHITECT

WORTHINGTON, SKILLING, HELLE & JACKSON
STRUCTURAL ENGINEERS

JOSEPH R. LORING & ASSOCIATES
ELECTRICAL ENGINEERS

EMERY ROTH & SONS
RICHARD ROTH, ARCHITECT

JAROS, BAUM & BOLLES
MECHANICAL ENGINEERS

THE PORT OF NEW YORK AUTHORITY
PAVING, UTILITIES, FOUNDATIONS

TITLE: TOWER ESCALATORS NOS A-1 & A-2

| | | | |
|---|---|---|---|
| DRAWN | R.S.C. | CHECKED | C.L.K. |
| SCALE | 1/4"=1'-0" | DATE | 8-1-66 |
| PROJECT NUMBER | | SHEET | 60 |
| DRAWING NUMBER | L-A-25 | | |