


PART PLAN 42ND FLOOR
ELEVATORS NOS PE 66 & 67
PIT PLAN

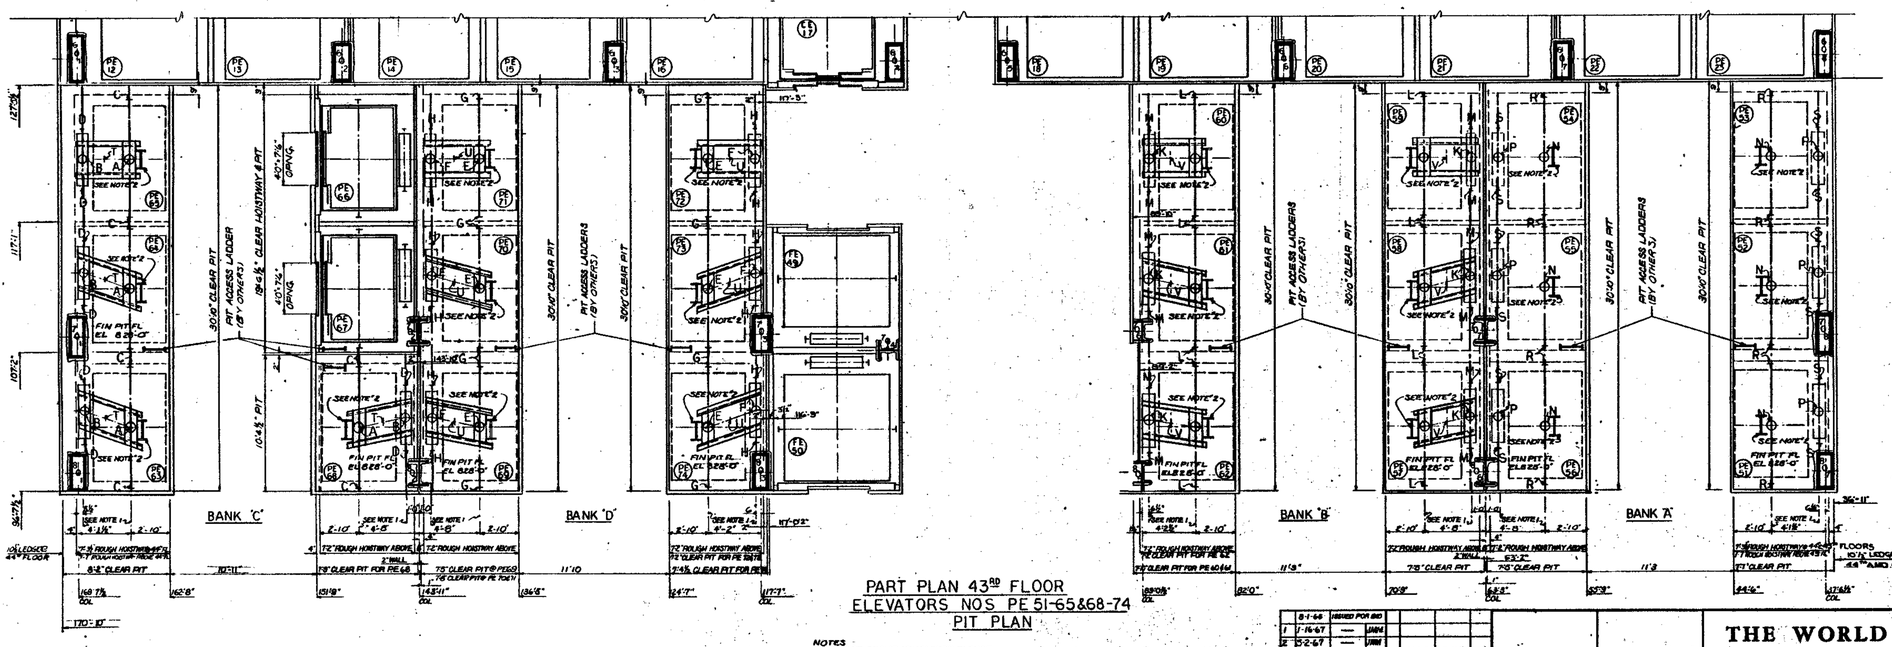

PART PLAN 43RD FLOOR
ELEVATORS NOS PE 51-65 & 68-74
PIT PLAN

NOTES
1) SUPPORT BEAMS MIN 8" WIDE FLANGE (BY OTHERS)
2) BUFFER STEEL RUNS (ADDERS (BY OTHERS LOCATED AS DIRECTED BY ELEVATOR MANUFACTURER)

NO.	DATE	BUL. NO.	BY
	8-1-66	ISSUED FOR BID	
1	1-16-67	—	JMH
2	5-2-67	—	JMH
3	5-22-67	—	TSC

REVISIONS

APPROVED

CHIEF, PLANNING DIVISION

DATE

THE WORLD TRADE CENTER

THE PORT OF NEW YORK AUTHORITY

MINORU YAMASAKI & ASSOCIATES
MINORU YAMASAKI, ARCHITECT

EMERY ROTH & SONS
RICHARD ROTH, ARCHITECT

WORTHINGTON, SKILLING, HELLE & JACKSON
STRUCTURAL ENGINEERS

JAROS, BAUM & BOLLES
MECHANICAL ENGINEERS

JOSEPH R. LORING & ASSOCIATES
ELECTRICAL ENGINEERS

THE PORT OF NEW YORK AUTHORITY
PAVING, UTILITIES, FOUNDATIONS

TITLE: ZONE II - PIT PLAN
BANKS A, B, C & D

DRAWN	R.S.C.	CHECKED	C.L.K.
SCALE	1/4" = 1'-0"	DATE	7-15-66
PROJECT NUMBER		SHEET	OF
DRAWING NUMBER	L-A-6		