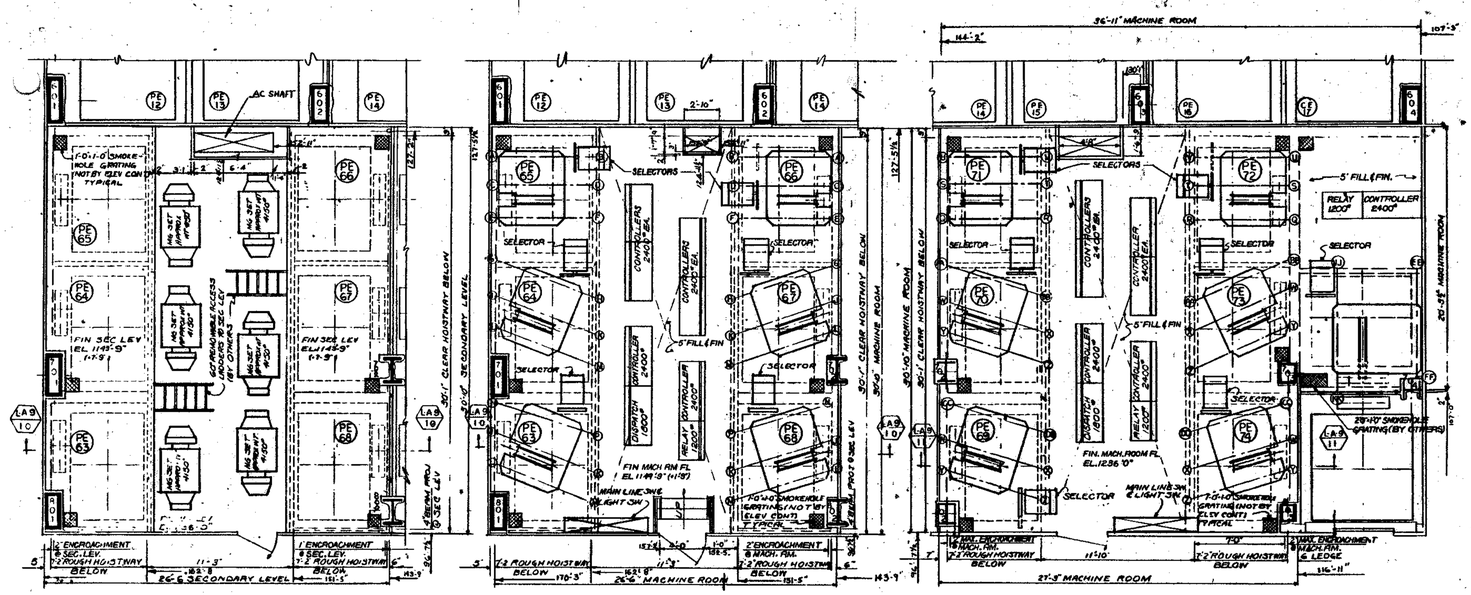



MG & SECONDARY LEVEL
BANK 'C'
68TH FLOOR

MACHINE ROOM
BANK C
69TH FLOOR

MACHINE ROOM
BANK D
76TH FLOOR

ELEVATIONS									
A	26.1°	H	14.1°	Q	29.5°	X	9.0°	EE	15.0°
B	15.4°	J	46°	R	17.5°	Y	27.5°	FF	20.6°
C	30°	K	3.4°	S	9.6°	Z	14.9°		
D	30°	L	26.2°	T	3.4°	AA	17.1°		
E	16.7°	M	13.3°	U	13.4°	BB	10.0°	JJ	29.0°
F	10.1°	N	12.4°	V	11.6°	CC	17.1°	KK	40.0°
G	12.4°	P	14.1°	W	9.0°	DD	10.0°		

NOTE: ALL LIVE LOADS HAVE BEEN DOUBLED FOR IMPACT

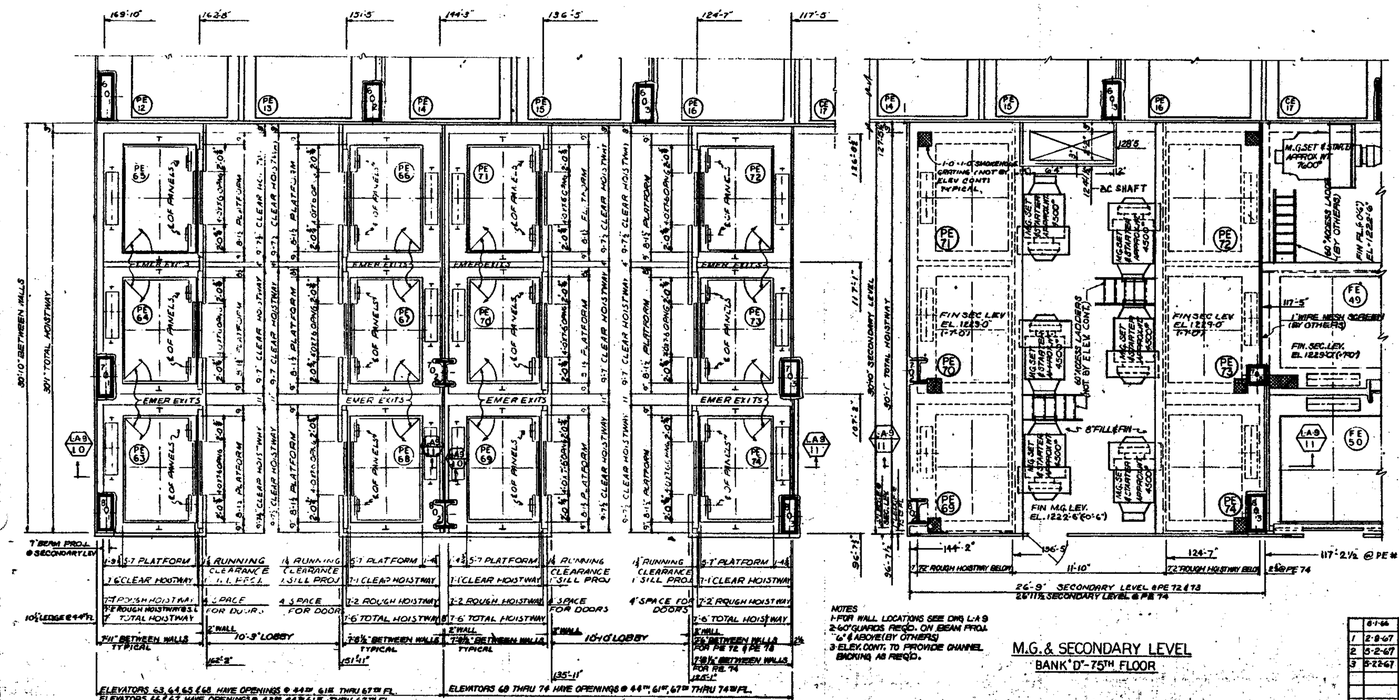

NOTES
1-FOR WALL LOCATIONS SEE DWG L-A-9
2-60" SQUARES REQ'D. ON BEAM PROJ. (+4 ABOVE (BY OTHERS))
3-ELEV. CONT. TO PROVIDE CHANNEL BACKING AS REQ'D.

M.G. & SECONDARY LEVEL
BANK 'D' - 75TH FLOOR

NO.	DATE	ISSUED FOR BID
1	2-8-67	JAMC
2	5-2-67	JAMC
3	5-22-67	RS.C

REVISIONS

APPROVED
CHIEF, PLANNING DIVISION
DATE

THE WORLD TRADE CENTER
THE PORT OF NEW YORK AUTHORITY

MINORU YAMASAKI & ASSOCIATES — MINORU YAMASAKI, ARCHITECT
EMERY ROTH & SONS — RICHARD ROTH, ARCHITECT
WORTHINGTON, SKILLING, HELLE & JACKSON — STRUCTURAL ENGINEERS
JAROS, BAUM & BOLLES — MECHANICAL ENGINEERS
JOSEPH R. LORING & ASSOCIATES — ELECTRICAL ENGINEERS
THE PORT OF NEW YORK AUTHORITY — PAVING, UTILITIES, FOUNDATIONS

TITLE: ZONE II
BANKS C & D-SECONDARY & MACHINE ROOM PLANS

DRAWN	RS
CHECKED	CLK
SCALE	1/4"-1'-0"
DATE	7-15-65
PROJECT NUMBER	
SHEET	20
DRAWING NUMBER	L-A-8