

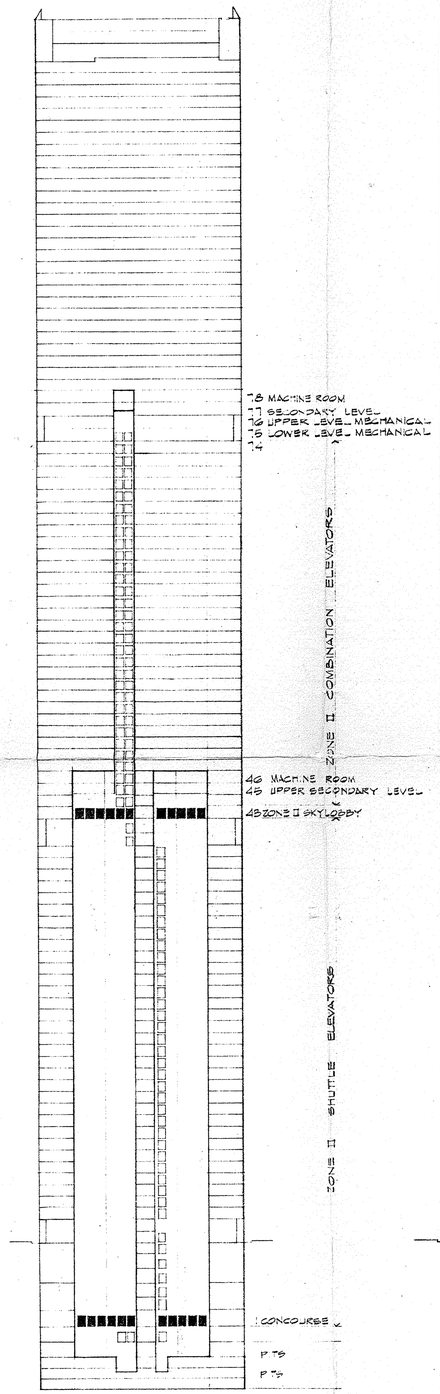



SECTION A-A
ZONE II SHUTTLE ELEVATORS

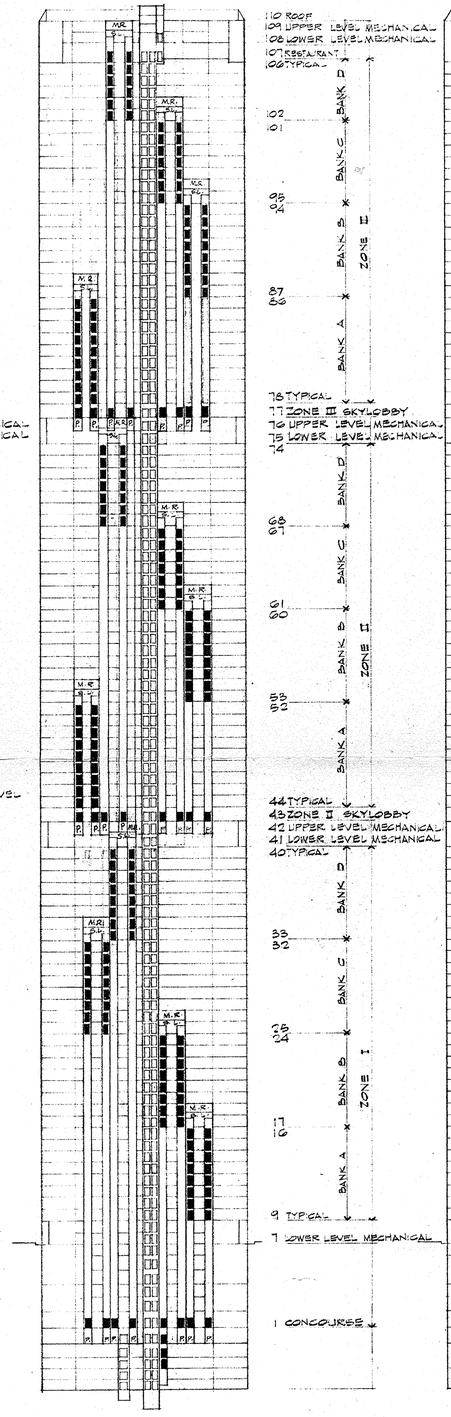

SECTION B-B
LOCAL & FREIGHT ELEVATORS

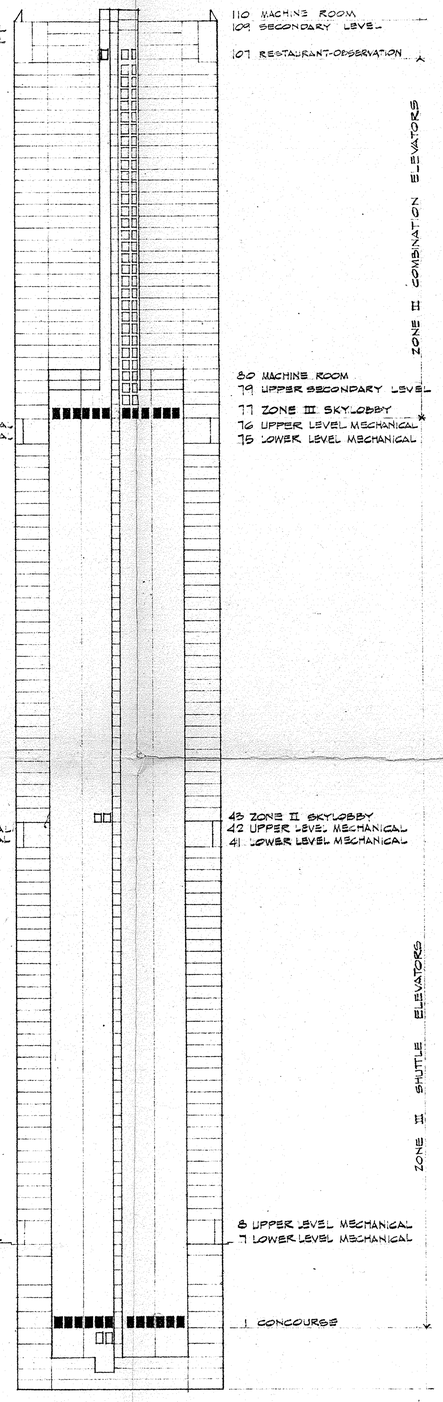


SECTION C-C
ZONE III SHUTTLE ELEVATORS

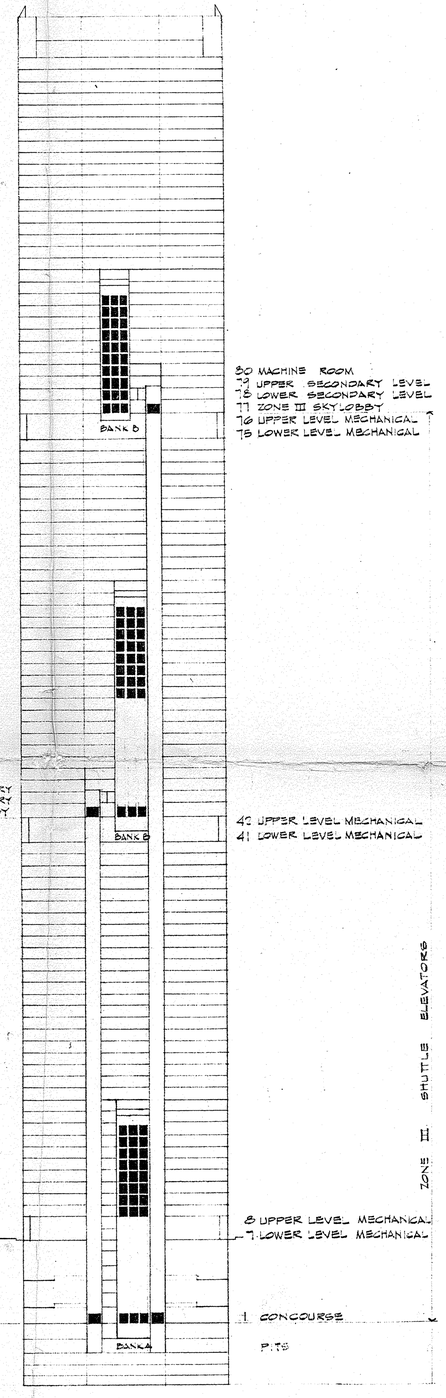

SECTION D-D
ZONE II & III SHUTTLE ELEVATORS
& LOCAL ELEVATORS SHIFT

NOTE:
NEW FLOOR DESIGNATIONS !!!

ABBREVIATIONS
M.R. MACHINE ROOM
S.L. SECONDARY LEVEL
P. PITS

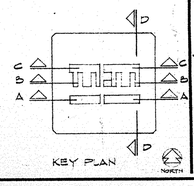

MINORU YAMASAKI AND ASSOCIATES
MINORU YAMASAKI, ARCHITECT

EMERY ROTH & SONS
RICHARD ROTH, ARCHITECT

WORTHINGTON, SKILLING, HELLE AND JACKSON
STRUCTURAL ENGINEERS

JAROS, BAUM & BOLLES
MECHANICAL ENGINEERS

JOSEPH R. LORING AND ASSOCIATES
ELECTRICAL ENGINEERS

THE WORLD TRADE CENTER

THE PORT OF NEW YORK AUTHORITY

NO	DATE	BY	DESCRIPTION
3	11/25/63		ESSENCE OF LOCAL BANKS ELEV. SERV. TO REST. LEVEL
2	11/9/63		CORRECTED DEPTH OF LOCAL PITS SECTION B-B
1	1/3/63		REVISED FLOOR DESIGNATION

REVISIONS

TITLE
NEW CORE
TOWER ELEVATORS
SCHEMATIC SECTIONS

SCALE	1" = 80'-0"
DRAWN	
CHECKED	
DATE	JAN. 2, 1964
APPROVED	CHIEF, PLANNING DIVISION DATE

DRAWING NO.
A-Y-DP-1-2-25

PROJ. NO. 6211 | SHEET OF

FileJuicer