

NOTES:

1. REFER TO DRAWING E-X-1 & E-X-2 FOR LOCATION OF SECTIONS.

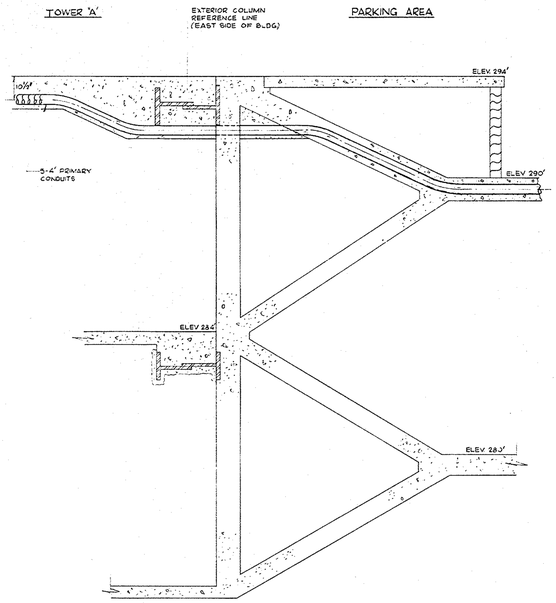


SECTION 'C-C'
SCALE: 1/2"=1'-0"

DETAIL SHOWING PRIMARY SERVICE CONDUITS ENTERING TOWER "A"

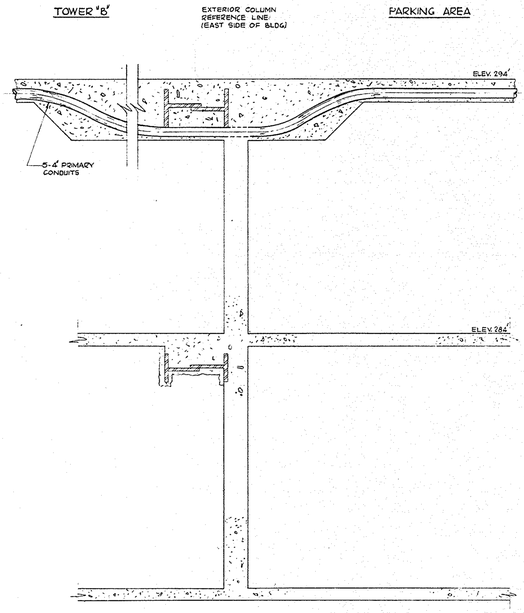


SECTION 'E-E'
SCALE: 1/2"=1'-0"

DETAIL SHOWING PRIMARY SERVICE CONDUITS ENTERING TOWER "B"

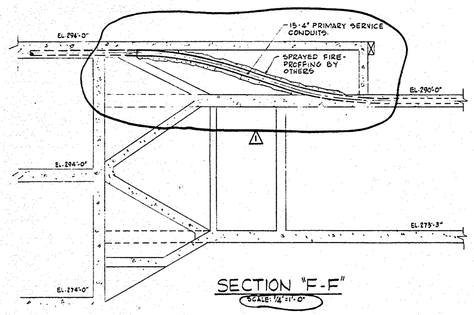


SECTION "F-F"
SCALE: 1/2"=1'-0"

DETAIL SHOWING PRIMARY SERVICE CONDUITS PASSING TRUCK EXHAUST PLENUM AT TOWER "B"

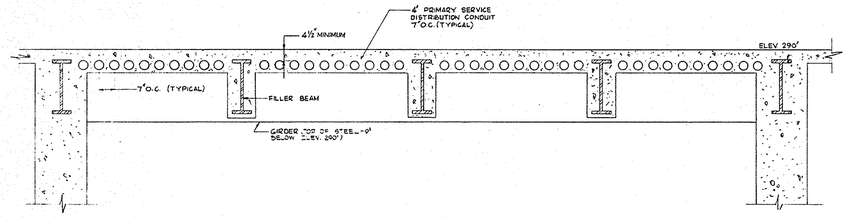


SECTION A-A
SCALE: 1/2"=1'-0"

DETAIL SHOWING ARRANGEMENT OF PRIMARY SERVICE CONDUITS BETWEEN FILLER BEAMS

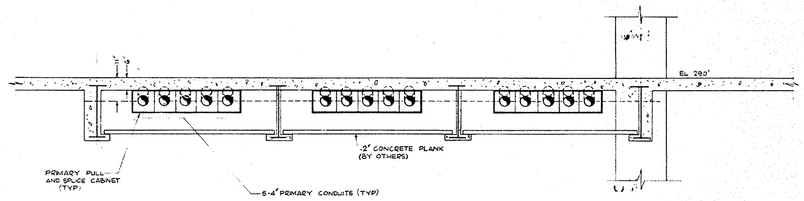


SECTION "B-B'
SCALE 1/2"=1'-0"

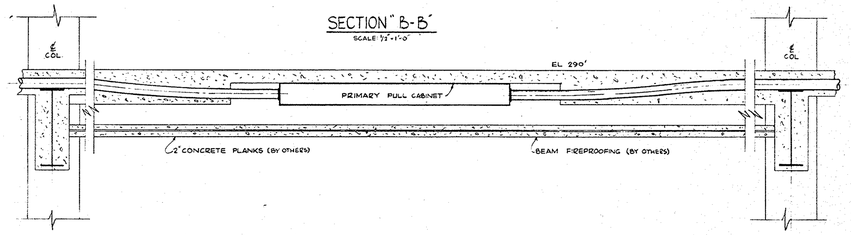


SECTION "D-D"
SCALE: 1/2"=1'-0"


TYPICAL DETAILS SHOWING PRIMARY SERVICE CONDUITS AT PULL & SPLICE CABINETS

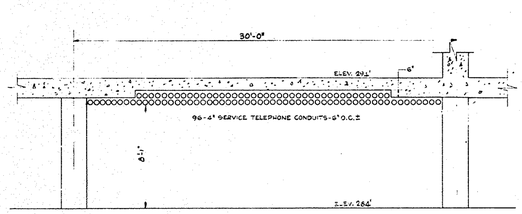


SECTION "G-G"
SCALE: 1/4"=1'-0"

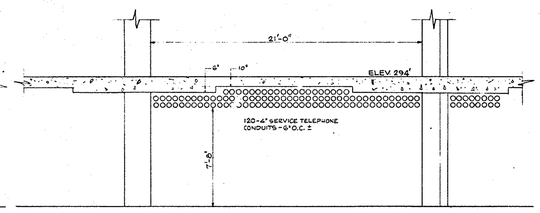

SECTION "J-J" (N.I.C.)
SCALE: 1/4"=1'-0"

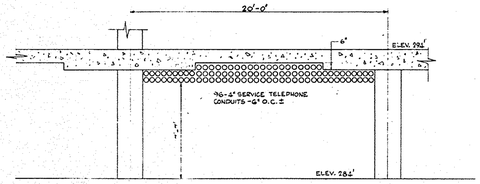

SECTION "H-H" (N.I.C.)
SCALE: 1/4"=1'-0"

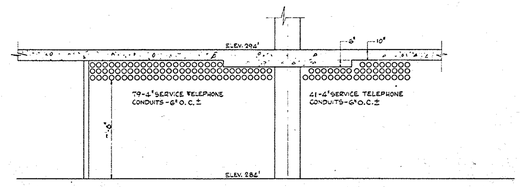

SECTION 'K-K' (N.I.C.)
SCALE: 1/4"=1'-0"

DETAILS SHOWING ARRANGEMENT OF TELEPHONE SERVICE CONDUITS

1/4"=1'0" scale 0 2 4 6 8 10 feet
1/2"=1'-0" scale 0 6" 1' 2' 3' 4' 5' 6

CONTRACT BID DRAWING date OCT. 16, 1967

NO.	DATE	BUL. NO.	BY
1	12-18-67		

REVISIONS

NO.	DATE	BUL. NO.	BY

REVISIONS

APPROVED

CHIEF, PLANNING DIVISION

DATE

THE WORLD TRADE CENTER
THE PORT OF NEW YORK AUTHORITY

MINORU YAMASAKI & ASSOCIATES
MINORU YAMASAKI, ARCHITECT

EMERY ROTH & SONS
RICHARD ROTH, ARCHITECT

WORTHINGTON, SKILLING, HELLE & JACKSON
STRUCTURAL ENGINEERS

JAROS, BAUM & BOLLES
MECHANICAL ENGINEERS

JOSEPH R. LORING & ASSOCIATES
ELECTRICAL ENGINEERS

THE PORT OF NEW YORK AUTHORITY
PAVING, UTILITIES, FOUNDATIONS

TITLE: PRIMARY SERVICE AND DISTRIBUTION SECTIONS AND DETAILS

DRAWN	E.F.J.	CHECKED	J.E.L.
SCALE	AS NOTED	DATE	OCT. 16, 1967
PROJECT NUMBER		SHEET 4	OF 12
DRAWING NUMBER		E-X-4	

FileJuicer