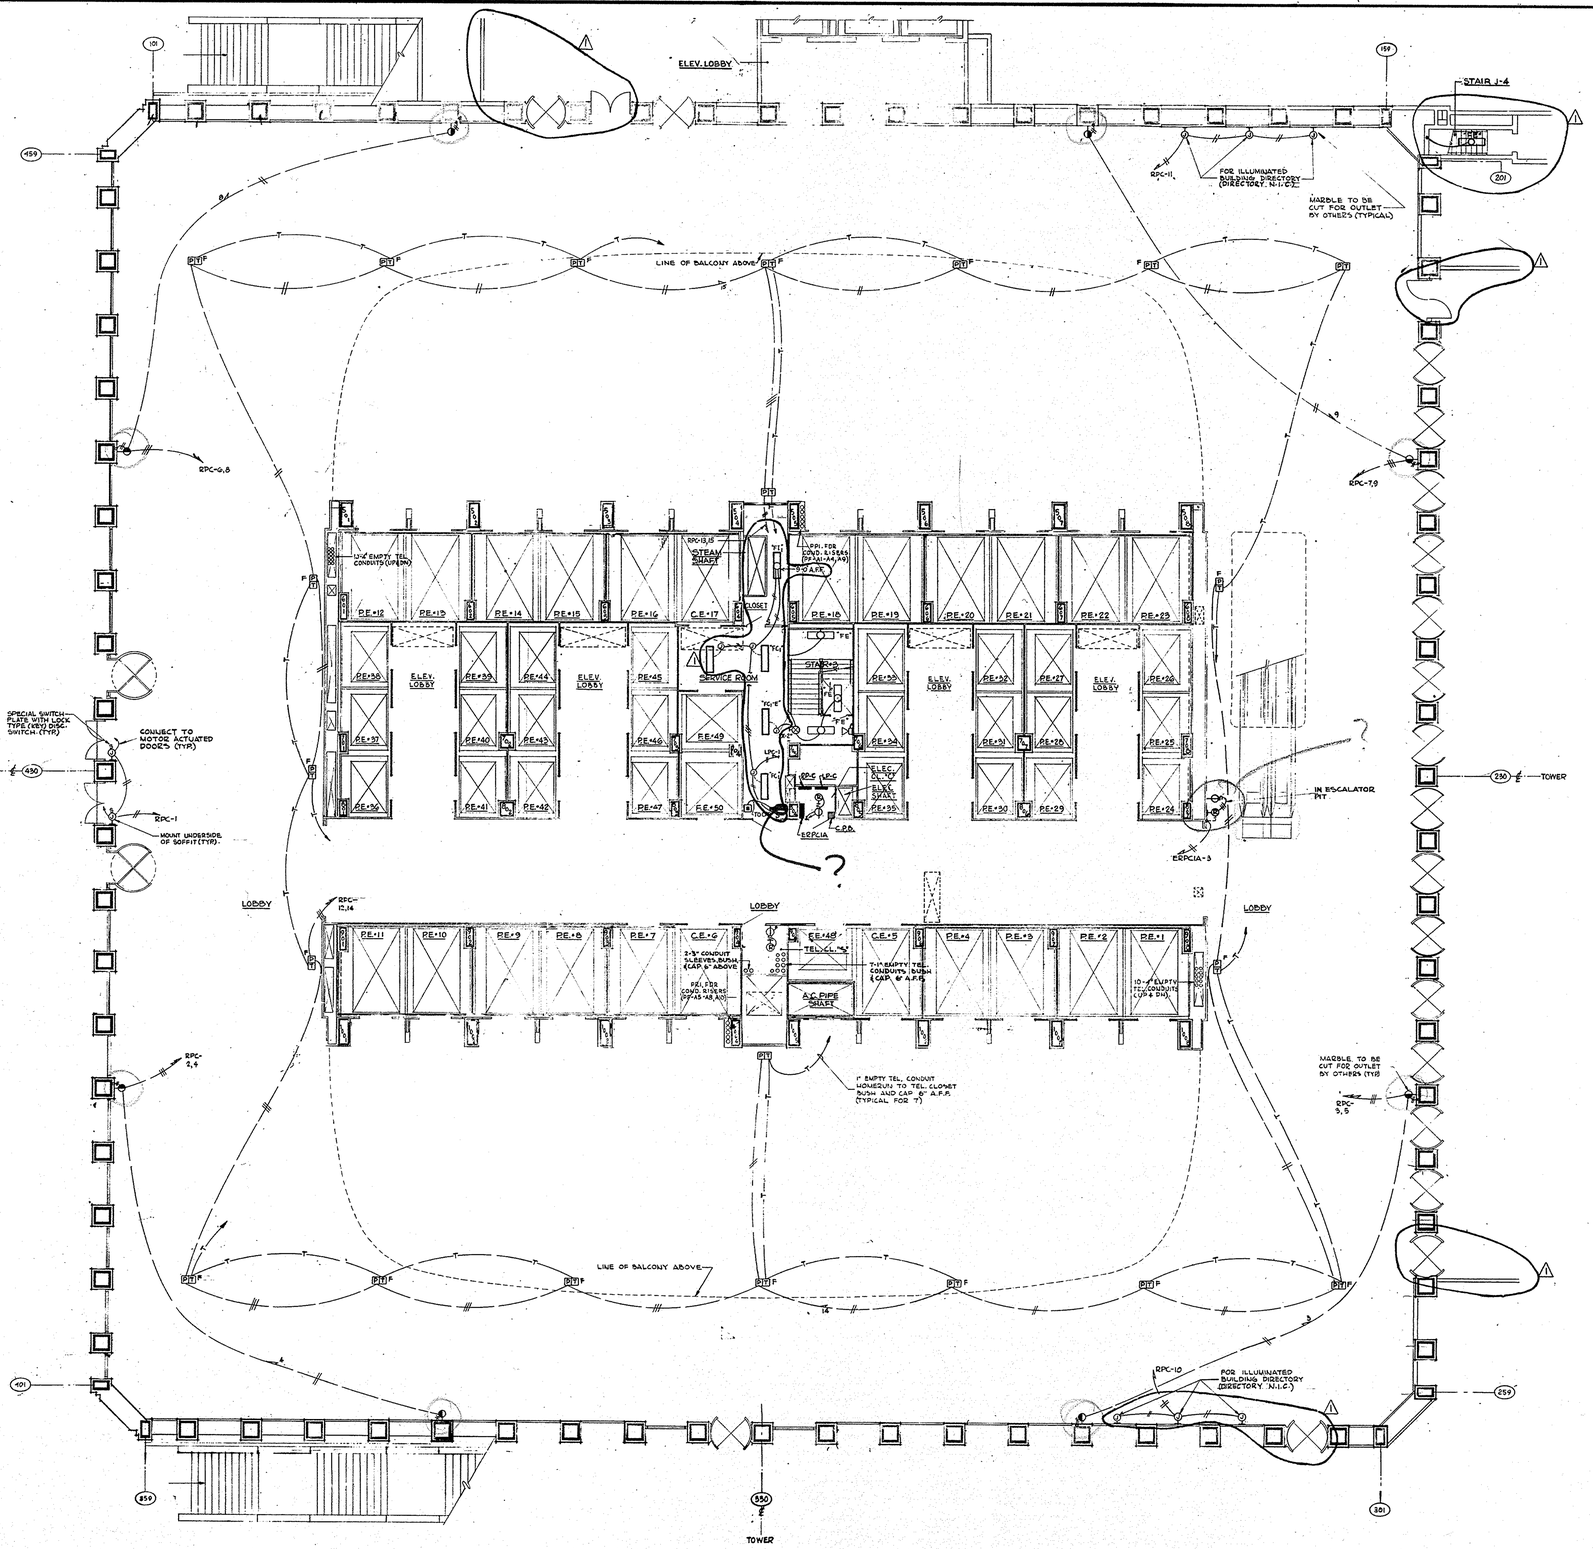


NOTES:

1. ALL VERT. COND. & OUTLETS CONCEALED IN WALLS SHALL NOT BE CLOSER THAN 20" FROM FINISHED DOOR OPENING.
2. CONTRACTOR SHALL FURNISH AND INSTALL 3 TWIN SPEAKER UNITS TO BE LOCATED IN FIELD AS DIRECTED BY ARCHITECT.
3. VERTICAL CONDUIT RISERS FOR ELECTRIC CLOSET "C" LIGHTING AND CONDUIT IN ELEVATOR SHAFTS SHALL BE RUN EXPOSED.
4. REFER TO DRAWING #E41 & FOR ADDITIONAL NOTES.
5. CONTRACTOR SHALL FURNISH AND INSTALL MAIN LOBBY FIRE ALARM ANNUNCIATOR PANEL AND STANDPIPE FIRE LINE SIGNALING SYSTEM. SUB-MASTER STATION UNITS WILL BE LOCATED IN FIELD AND SHALL BE PART OF MAIN LOBBY ELEVATOR STARTER PANEL.

1
2
44
78 KIP SEROTA

Chuck Wolf

CONTRACT BID DRAWING - date OCT. 16, 1967

NO.	DATE	BUL. NO.	BY
1	12-18-67		

REVISIONS

APPROVED

CHIEF, PLANNING DIVISION

DATE

THE WORLD TRADE CENTER
THE PORT OF NEW YORK AUTHORITY

MINORU YAMASAKI & ASSOCIATES
MINORU YAMASAKI, ARCHITECT

WORTHINGTON, SKILLING, HELLE & JACKSON
STRUCTURAL ENGINEERS

JOSEPH R. LORING & ASSOCIATES
ELECTRICAL ENGINEERS

EMERY ROTH & SONS
RICHARD ROTH, ARCHITECT

JAROS, BAUM & BOLLES
MECHANICAL ENGINEERS

THE PORT OF NEW YORK AUTHORITY
PAVING, UTILITIES, FOUNDATIONS

1/8" = 1'-0" scale 5 0 5 10 15 20 fee.

TITLE: LIGHTING AND POWER 1ST FLOOR-CONCOURSE

DRAWN	R.F.H.	CHECKED	J.R.L.
SCALE	1/8" = 1'-0"	DATE	OCT. 16, 1967
PROJECT NUMBER		SHEET 8 OF 114	
DRAWING NUMBER	E-41 C		

FileJuicer