
FileJuicer

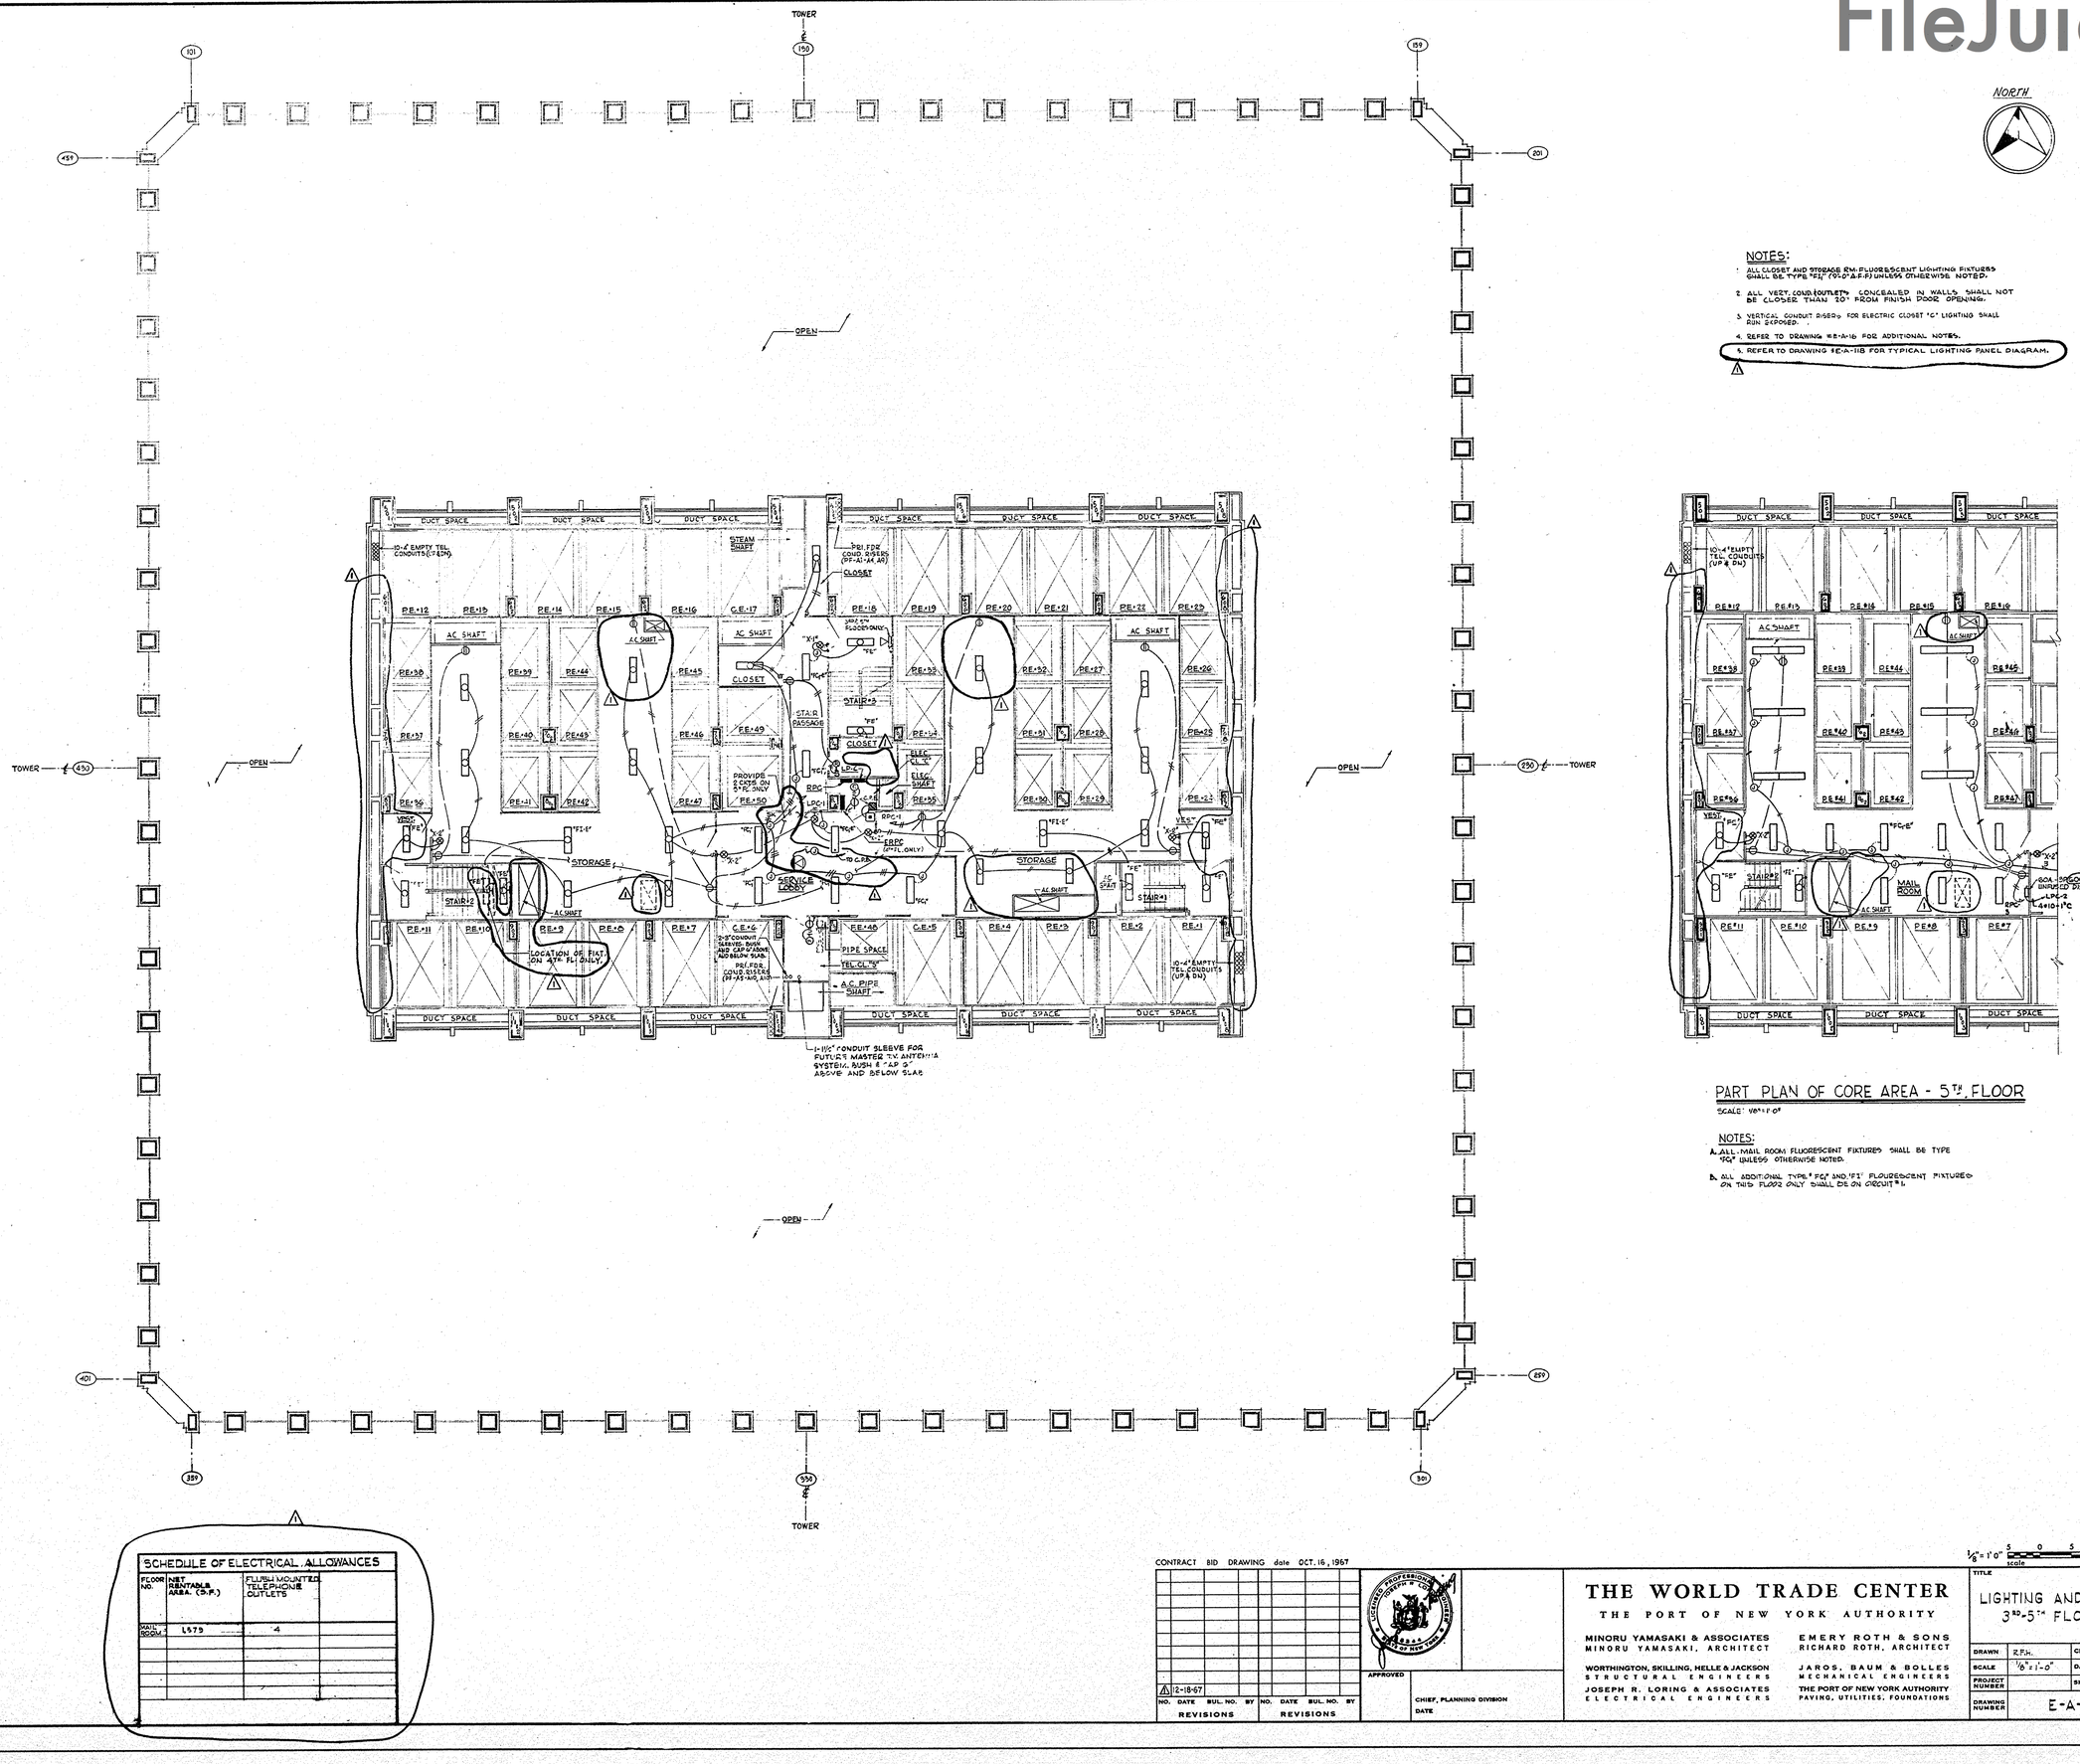

NORTH

NOTES:

1. ALL CLOSET AND STORAGE RM. FLUORESCENT LIGHTING FIXTURES SHALL BE TYPE "FE" (10'-0" A.F.F.) UNLESS OTHERWISE NOTED.
2. ALL VERT. COND. (OUTLET) CONCEALED IN WALLS SHALL NOT BE CLOSER THAN 20" FROM FINISH DOOR OPENING.
3. VERTICAL CONDUIT RISERS FOR ELECTRIC CLOSET "C" LIGHTING SHALL RUN EXPOSED.
4. REFER TO DRAWING #E-A-1B FOR ADDITIONAL NOTES.
5. REFER TO DRAWING #E-A-11B FOR TYPICAL LIGHTING PANEL DIAGRAM.

PART PLAN OF CORE AREA - 5TH. FLOOR

SCALE: 1/8" = 1'-0"

NOTES:

A. ALL MAIL ROOM FLUORESCENT FIXTURES SHALL BE TYPE "FG" UNLESS OTHERWISE NOTED.

B. ALL ADDITIONAL TYPES "FG" AND "FI" FLOURESCENT FIXTURES ON THIS FLOOR ONLY SHALL BE ON CIRCUIT "B".

SCHEDULE OF ELECTRICAL ALLOWANCES

FLOOR NO.	NET RENTABLE AREA (S.F.)	FLUSH MOUNTED TELEPHONE OUTLETS
MAIL ROOM	1679	4

CONTRACT BID DRAWING date OCT. 16, 1967

NO.	DATE	BUL. NO.	BY
1	12-18-67		

REVISIONS

APPROVED

CHIEF, PLANNING DIVISION

DATE

1/8" = 1'0" 5 0 5 10 15 20 scale feet

THE WORLD TRADE CENTER

THE PORT OF NEW YORK AUTHORITY

MINORU YAMASAKI & ASSOCIATES
MINORU YAMASAKI, ARCHITECT

WORTHINGTON, SKILLING, HELLE & JACKSON
STRUCTURAL ENGINEERS

JOSEPH R. LORING & ASSOCIATES
ELECTRICAL ENGINEERS

EMERY ROTH & SONS
RICHARD ROTH, ARCHITECT

JAROS, BAUM & BOLLES
MECHANICAL ENGINEERS

THE PORT OF NEW YORK AUTHORITY
PAVING, UTILITIES, FOUNDATIONS

TITLE: LIGHTING AND POWER 3RD-5TH FLOORS

DRAWN	R.F.H.	CHECKED	J.R.L.
SCALE	1/8" = 1'-0"	DATE	OCT. 1967
PROJECT NUMBER		SHEET 10	OF 114
DRAWING NUMBER	E-A-10		