

FileJuicer

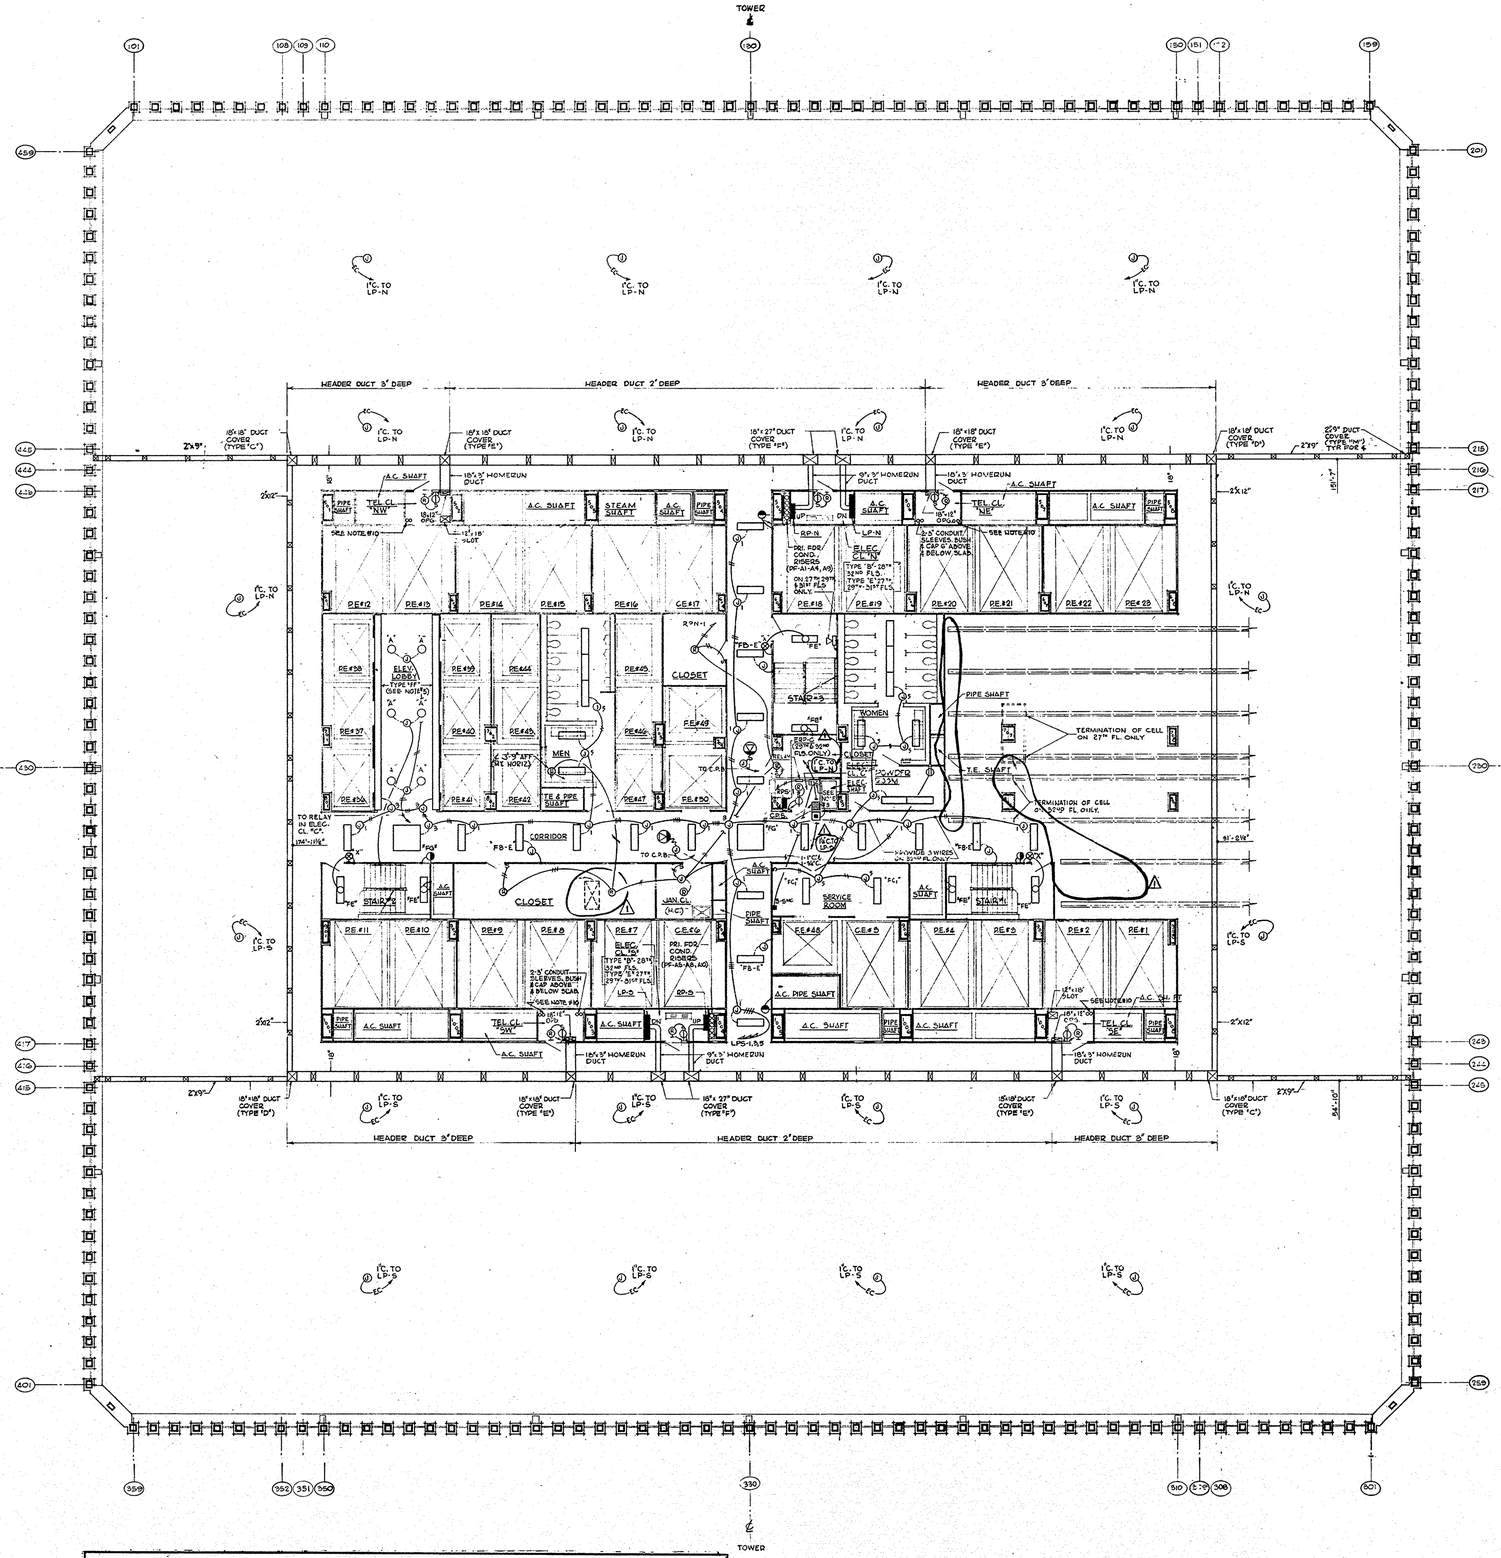


NOTES

1. UNLESS OTHERWISE SHOWN, THE ARRANGEMENT AND LOCATION OF ALL POWER AND TELEPHONE CELLS SHALL BE TYPICAL TO THAT SHOWN ON DRAWING # E-A-10.
2. REFER TO DRAWINGS E-A-15 FOR ADDITIONAL ELECTRICAL FLOOR SYSTEM NOTES AND DIMENSIONS.
3. ALL CORRIDOR AND POWDER ROOM 1'x4' FLUORESCENT FIXTURES SHALL BE TYPE "FB" UNLESS OTHERWISE NOTED.
4. ALL TOILET ROOM FLUORESCENT FIXTURES SHALL BE TYPE "FC".
5. SPECIAL TYPE "FEF" FLUORESCENT FIXTURE IN CONTINUOUS ROW CONSISTING OF 7'-4" SECTIONS.
6. VERTICAL CONDUIT RISERS FOR ALL ELECTRIC AND TELEPHONE CLOSET LIGHTS AND CONDUIT IN ELEVATOR SHAFTS SHALL BE RUN EXPOSED.
7. ALL VERT. COND. & OUTLETS CONCEALED IN WALLS SHALL NOT BE CLOSER THAN 20" FROM FINISH DOOR OPENING.
8. REFER TO DRAWINGS E-A-18 FOR TYPICAL WIRING DIAGRAM SHOWING METHOD OF CONTROLLING REMOTE CONTROL SWITCHES AND RELAY IN LIGHTING PANELBOARDS.
9. REFER TO DRAWING # E-A-16 FOR ADDITIONAL NOTES.
10. 2½" CONDUIT SLEEVES FOR FUTURE MASTER T.V. ANTENNA SYSTEM - BUSH AND CAP 6" ABOVE AND BELOW SLAB.

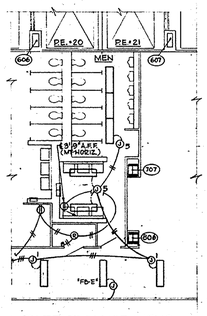

PART PLAN OF MENS TOILET - 32ND FLOOR

SCALE: 1/8"-1'-0"

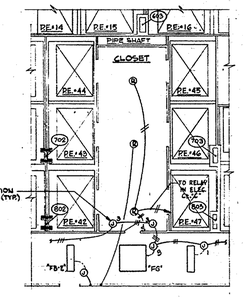

PART PLAN OF CLOSET - 32ND FLOOR

SCALE: 1/8"=1'-0"

SCHEDULE OF ELECTRICAL ALLOWANCES

FLOOR NO.	NET RENTABLE AREA (S.F.)	2'0"x100' 6 LAMP TENANT STANDARD FIXTURE. 1/150 @ TYPE "FA"	STANDARD WIRING METHOD. JUNCTION BOX IN CEILING. (BASE BID ONLY) 7500 @	PLUG-IN CEILING WIRING ASSEMBLY (ALTERNATE BID ONLY) 7430 @	12"x48" 2-LAMP COLD. CORRIDOR FIXTURE W/JUNCTION BOX IN CEILING. TYPES "FB" & "FB-E"	DUPLEX RECEPTACLE FLOOR SERVICE FITTING (NORMAL BID ONLY) 7125 @	TELEPHONE FLOOR SERVICE FITTING (NORMAL BID ONLY) 7400 @	COMBINATION - RECEPT. TELEPHONE FLOOR SERVICE FITTING (ALTERNATE BID ONLY) 7120 @
27	38,583	260	130	85	7	315	95	330
28	38,595	260	130	85	7	315	95	330
29	38,595	260	130	85	7	315	95	330
30	38,595	260	130	85	7	315	95	330
31	38,595	260	130	85	7	315	95	330
32	38,595	260	130	85	7	315	95	330

ADD 2 TYPE "X" EXIT LIGHTS PER FLOOR AS PART OF ALLOWANCES. (SEE SPECIFICATIONS).

CONTRACT "BID" DRAWING date OCT. 16, 1967

NO.	DATE	SUB. NO.	BY
1	12-18-67		

REVISIONS

NO.	DATE	SUB. NO.	BY

REVISIONS

APPROVED

CHIEF, PLANNING DIVISION

DATE

THE WORLD TRADE CENTER

THE PORT OF NEW YORK AUTHORITY

MINORU YAMASAKI & ASSOCIATES
MINORU YAMASAKI, ARCHITECT

EMERY ROTH & SONS
RICHARD ROTH, ARCHITECT

WORTHINGTON, SKILLING, HELLE & JACKSON
STRUCTURAL ENGINEERS

JAROS, BAUM & BOLLES
MECHANICAL ENGINEERS

JOSEPH R. LORING & ASSOCIATES
ELECTRICAL ENGINEERS

THE PORT OF NEW YORK AUTHORITY
PAVING, UTILITIES, FOUNDATIONS

1/8" = 1'-0" scale 5 0 5 10 15 20 feet

TITLE: LIGHTING AND POWER 27TH-32ND FLOORS

DRAWN	R.F.H.	CHECKED	J.R.L.
SCALE	1/8"=1'-0"	DATE	OCT. 16, 1967
PROJECT NUMBER		SHEET	18 OF 114
DRAWING NUMBER	E-A-20		