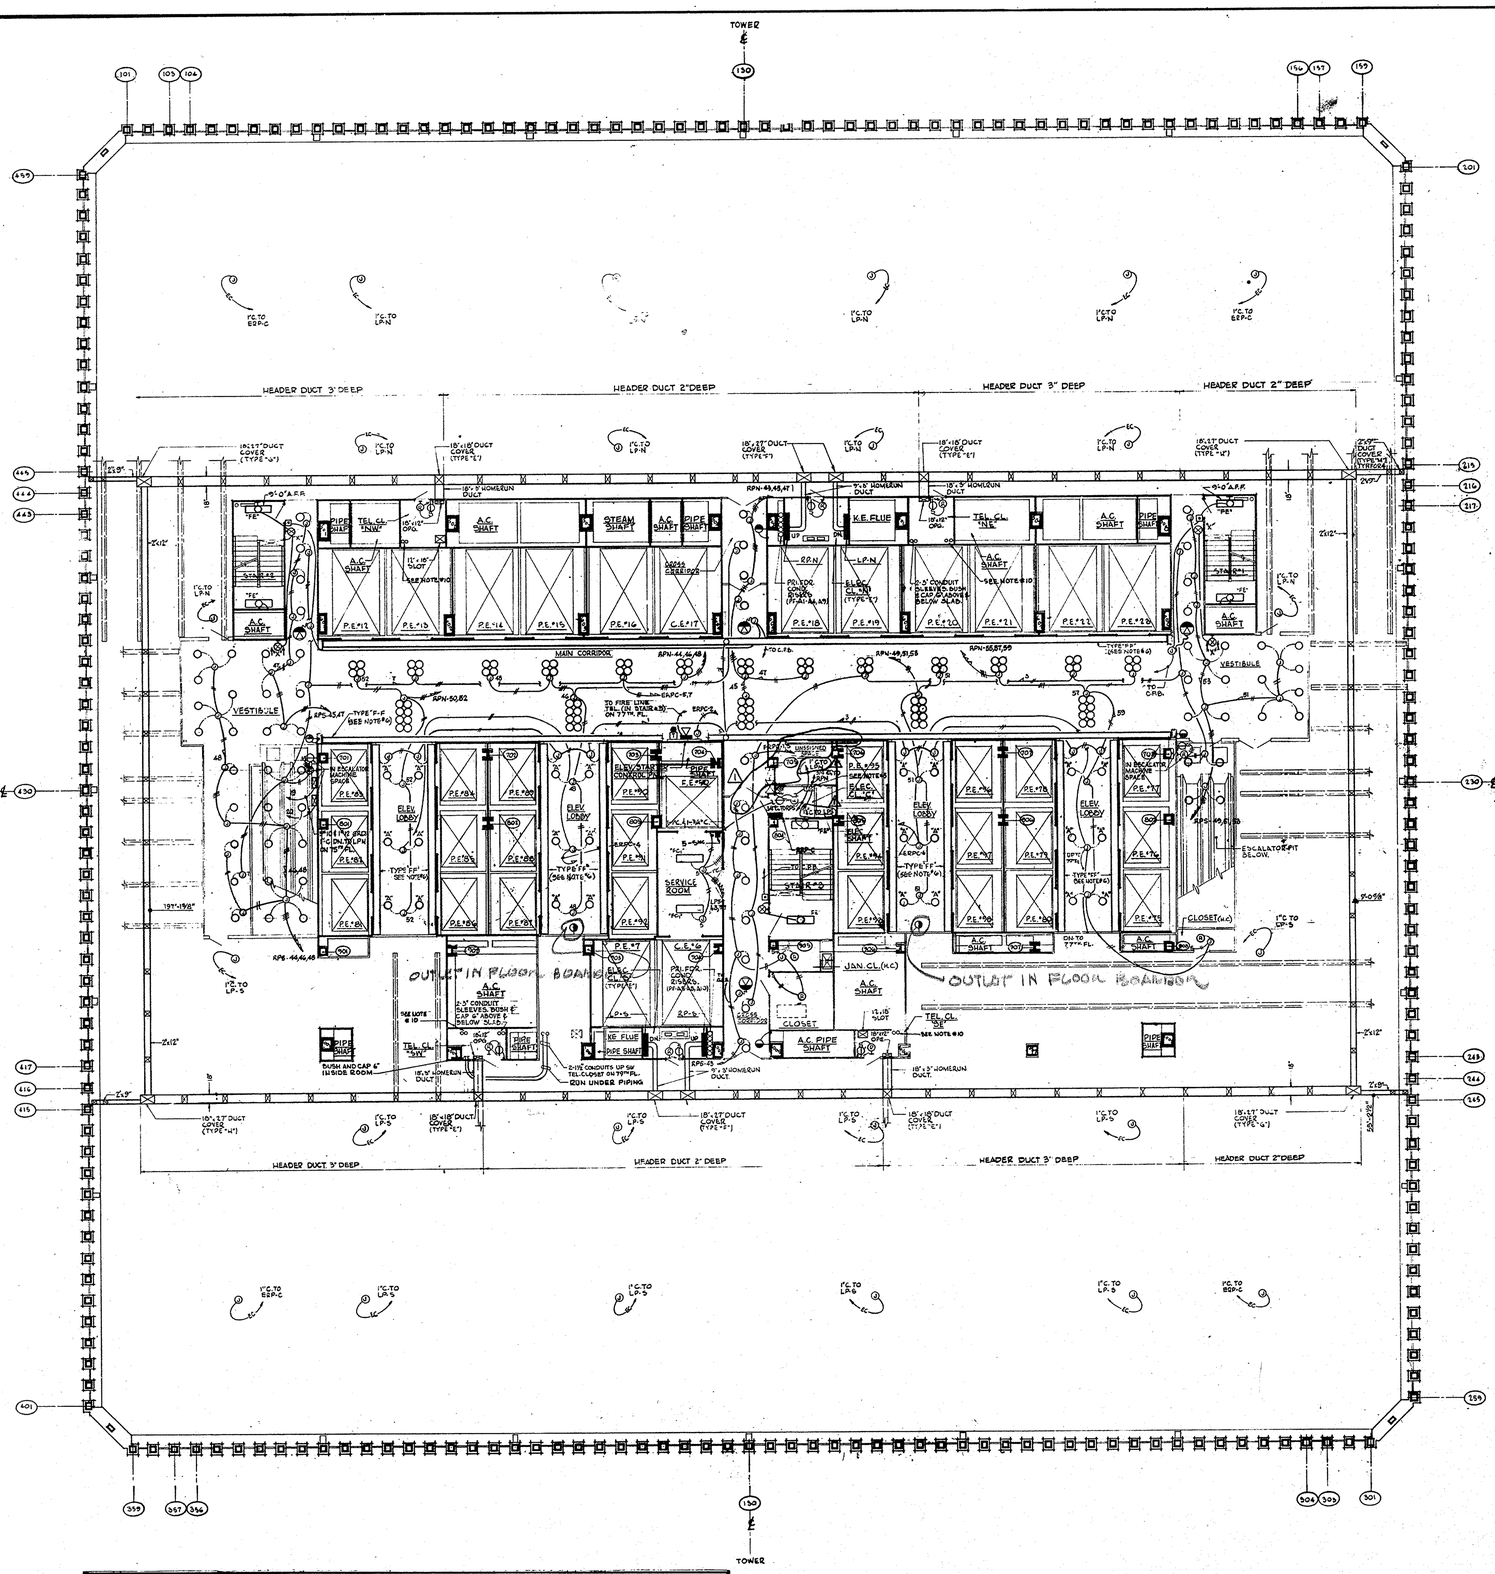


NOTES

1. UNLESS OTHERWISE SHOWN, THE ARRANGEMENT AND LOCATION OF ALL POWER AND TELEPHONE CELLS SHALL BE TYPICAL TO THAT SHOWN ON DRAWING #E-A-14.
2. REFER TO DRAWING E-A-14 FOR ADDITIONAL ELECTRICAL FLOOR SYSTEM NOTES AND DIMENSIONS.
3. VERTICAL CONDUIT RISERS FOR ALL ELECTRIC AND TELEPHONE CLOSET LIGHTS AND CONDUIT IN ELEVATOR SHAFTS SHALL BE RUN EXPOSED
4. ALL WALL CONDUIT OUTLETS CONCEALED IN WALLS SHALL NOT BE CLOSER THAN 20" FROM FINISH DOOR OPENING.
5. REFER TO DWG # E-A-111 FOR TYPICAL WIRING DIAGRAM SHOWING METHOD OF CONTROLLING REMOTE CONTROL SWITCHES AND RELAY IN LIGHTING PANELBOARDS.
6. SPECIAL TYPE "SF" FLUORESCENT FIXTURES IN CONTINUOUS ROW CONSISTING OF 7'-6" SECTIONS FOR ELEVATOR LOBBY AND 55'-6" SECTIONS FOR MAIN CORRIDOR.
7. ALL MAIN CORRIDOR INCANDESCENT FIXTURES SHALL BE TYPE "A-1" UNLESS OTHERWISE NOTED.
8. ALL CROSS CORRIDOR, VESTIBULE & ELEV. LOBBIES SHALL BE TYPE "A"
9. REFER TO DWG # E-A-13 FOR ADDITIONAL NOTES.
10. 2" CONDUIT SLEEVES FOR FUTURE WASTED TV ANTENNA SYSTEM. BUSH AND CAP 6" ABOVE AND BELOW SLAB.

NORTH

SCHEDULE OF ELECTRICAL ALLOWANCES

FLOOR NO.	NET RENTABLE AREA. (S.F.)	20"x100" 6 LAMP TENANT STANDARD FIXTURE. 1/100 SF TYPE "FA"	STANDARD WIRING METHOD JUNCTION BOX IN CEILING. (BASE BID ONLY) 7500 (1)	PLUG-IN CEILING WIRING ASSEMBLY (ALTERNATE BID ONLY) 7450 (1)	12"x48" 2-LAMP CORR. CORRIDOR FIXTURE W/JUNCTION BOX IN CEILING. TYPES "FB"& "FB-E"	DUPLEX RECEPTACLE FLOOR SERVICE FITTING (BASE BID ONLY) 7125 (2)	TELEPHONE FLOOR SERVICE FITTING (BASE BID ONLY) 3600 (3)	COMBINATION RECEPT-TELEPHONE FLOOR SERVICE FITTING (ALTERNATE BID ONLY) 7125 (3)
78	34,710	235	130	80	7	250	90	300

ADD 2 TYPE "X" EXIT LIGHTS PER FLOOR AS PART OF ALLOWANCES (SEE SPECIFICATIONS).

CONTRACT BID DRAWING date OCT. 16, 1967

NO.	DATE	SUB. NO.	BY	NO.	DATE	SUB. NO.	BY
1	12-18-67						

REVISIONS REVISIONS

APPROVED

CHIEF, PLANNING DIVISION

DATE

1/8" = 1'-0" scale 0 5 10 15 20 feet

THE WORLD TRADE CENTER

THE PORT OF NEW YORK AUTHORITY

MINORU YAMASAKI & ASSOCIATES
MINORU YAMASAKI, ARCHITECT

WORTHINGTON, SKILLING, HELLE & JACKSON
STRUCTURAL ENGINEERS

JOSEPH R. LORING & ASSOCIATES
ELECTRICAL ENGINEERS

EMERY ROTH & SONS
RICHARD ROTH, ARCHITECT

JAROS, BAUM & BOLLES
MECHANICAL ENGINEERS

THE PORT OF NEW YORK AUTHORITY
PAVING, UTILITIES & FOUNDATIONS

TITLE: LIGHTING AND POWER 78TH FLOOR

DRAWN	R.F.J.	CHECKED	R.J.
SCALE	1/8"=1'-0"	DATE	OCT. 16, 1967
PROJECT NUMBER		SHEET 43	OF 114
DRAWING NUMBER		E-A-49	

FileJuicer