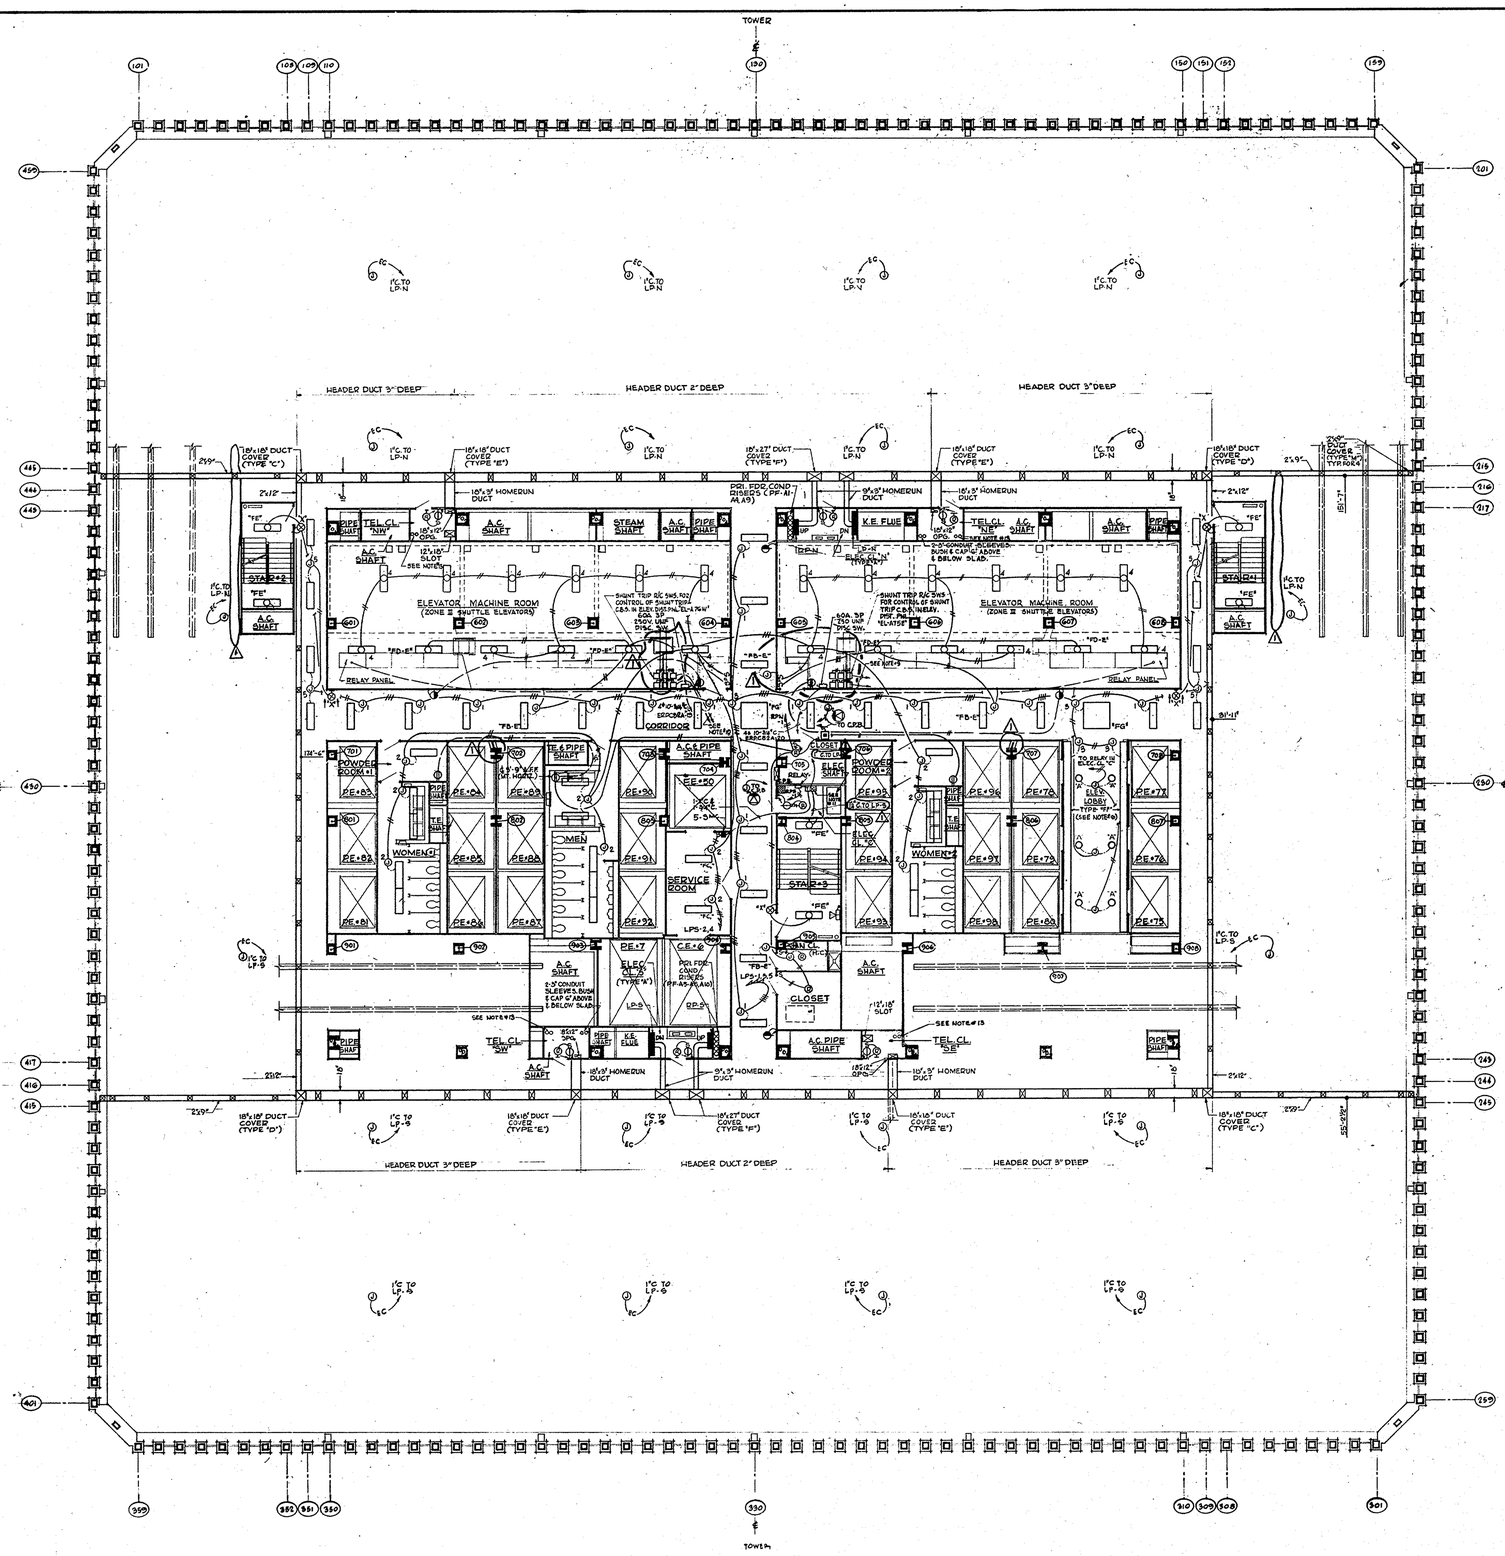


NORTH

NOTES

1. UNLESS OTHERWISE SHOWN THE ARRANGEMENT AND LOCATION OF ALL POWER AND TELEPHONE CELLS SHALL BE TYPICAL TO THAT SHOWN ON DRAWING "E-A-16.
2. REFER TO DRAWING "E-A-16 FOR ADDITIONAL ELECTRICAL FLOOR SYSTEM NOTES AND DIMENSIONS.
3. ALL CORRIDOR AND POWDER ROOM F96' FLUORESCENT FIXTURES SHALL BE TYPE "FB" UNLESS OTHERWISE NOTED.
4. ALL TOILET ROOM FLUORESCENT FIXTURES SHALL BE TYPE "FC".
5. ALL MACHINE ROOM FLUORESCENT FIXTURES SHALL BE TYPE "FD" (0'-0" AFF) UNLESS OTHERWISE NOTED.
6. SPECIAL TYPE "FE" FLUORESCENT FIXTURES IN CONTINUOUS ROW CONSISTING OF 7'-4" SECTIONS.
7. VERTICAL CONDUIT RISERS FOR ALL ELECTRIC AND TELEPHONE CLOSET LIGHTS AND CONDUIT IN ELEVATOR SHAFTS SHALL BE EXPOSED.
8. ALL VERT. COND. & OUTLETS CONCEALED IN WALLS SHALL NOT BE CLOSER THAN 20" FROM FINISH DOOR OPENING.
9. PROVIDE 6-#12-1" CONDUIT DOWN TO ELEVATOR DISTRIBUTION PANEL "EL-A75E."
10. PROVIDE 6-#12-1" CONDUIT DOWN TO ELEVATOR DISTRIBUTION PANEL "EL-A75W."
11. REFER TO DRAWING "E-A-18 FOR TYPICAL WIRING DIAGRAM SHOWING METHOD OF CONTROLLING REMOTE CONTROL SWITCHES AND RELAY IN LIGHTING PANELBOARDS.
12. REFER TO DRAWING "E-A-16 FOR ADDITIONAL NOTES.
13. 2-1½" CONDUIT SLEEVES FOR FUTURE MASTER TV ANTENNA SYSTEM. BUSH AND CAP 6" ABOVE AND BELOW SLAB.

SCHEDULE OF ELECTRICAL ALLOWANCES

FLOOR NO.	NET RENTABLE AREA (S.F.)	20'x100' 2-LAMP TENANT STANDARD FIXTURE. 7/150 ⓣ TYPE "FA"	STANDARD WIRING AT NO JUNCTION BOX IN CEILING (BASE BID ONLY) 7500 ⓣ	PLUG-IN CEILING WIRING ASSEMBLY (ALTERNATE BID ONLY) 7450 ⓣ	12'-6" 2-LAMP CORE CORRIDOR FIXTURE W/JUNCTION BOX IN CEILING. TYPES "FB"&"FB-E"	DUPLEX RECEPTACLE FLOOR SERVICE FITTING (BASE BID ONLY) 7125 ⓣ	TELEPHONE FLOOR SERVICE FITTING (BASE BID ONLY) 7400 ⓣ	COMBINATION RECEPT.-TELEPHONE FLOOR SERVICE FITTING (ALTERNATE BID ONLY) 7120 ⓣ
81	38,435	260	130	65	7	315	95	330

ADD 2 TYPE "X" EXIT LIGHTS PER FLOOR AS PART OF ALLOWANCES (SEE SPECIFICATIONS).

CONTRACT BID DRAWING date OCT. 16, 1967

NO.	DATE	REVISIONS	BUL. NO.	BY
1	12-18-67			

APPROVED

CHIEF, PLANNING DIVISION

DATE

1/8" = 1'0" scale 5 0 5 10 15 20 feet

THE WORLD TRADE CENTER

THE PORT OF NEW YORK AUTHORITY

MINORU YAMASAKI & ASSOCIATES
MINORU YAMASAKI, ARCHITECT

EMERY ROTH & SONS
RICHARD ROTH, ARCHITECT

WORTHINGTON, SKILLING, HELLE & JACKSON
STRUCTURAL ENGINEERS

JAROS, BAUM & BOLLES
MECHANICAL ENGINEERS

JOSEPH R. LORING & ASSOCIATES
ELECTRICAL ENGINEERS

THE PORT OF NEW YORK AUTHORITY
PAVING, UTILITIES, FOUNDATIONS

TITLE: LIGHTING AND POWER 81ST FLOOR

DRAWN	R.F.H.	CHECKED	J.P.
SCALE	1/8" = 1'-0"	DATE	OCT. 16, 1967
PROJECT NUMBER		SHEET	40 OF 114
DRAWING NUMBER	E-A-52		

FileJuicer