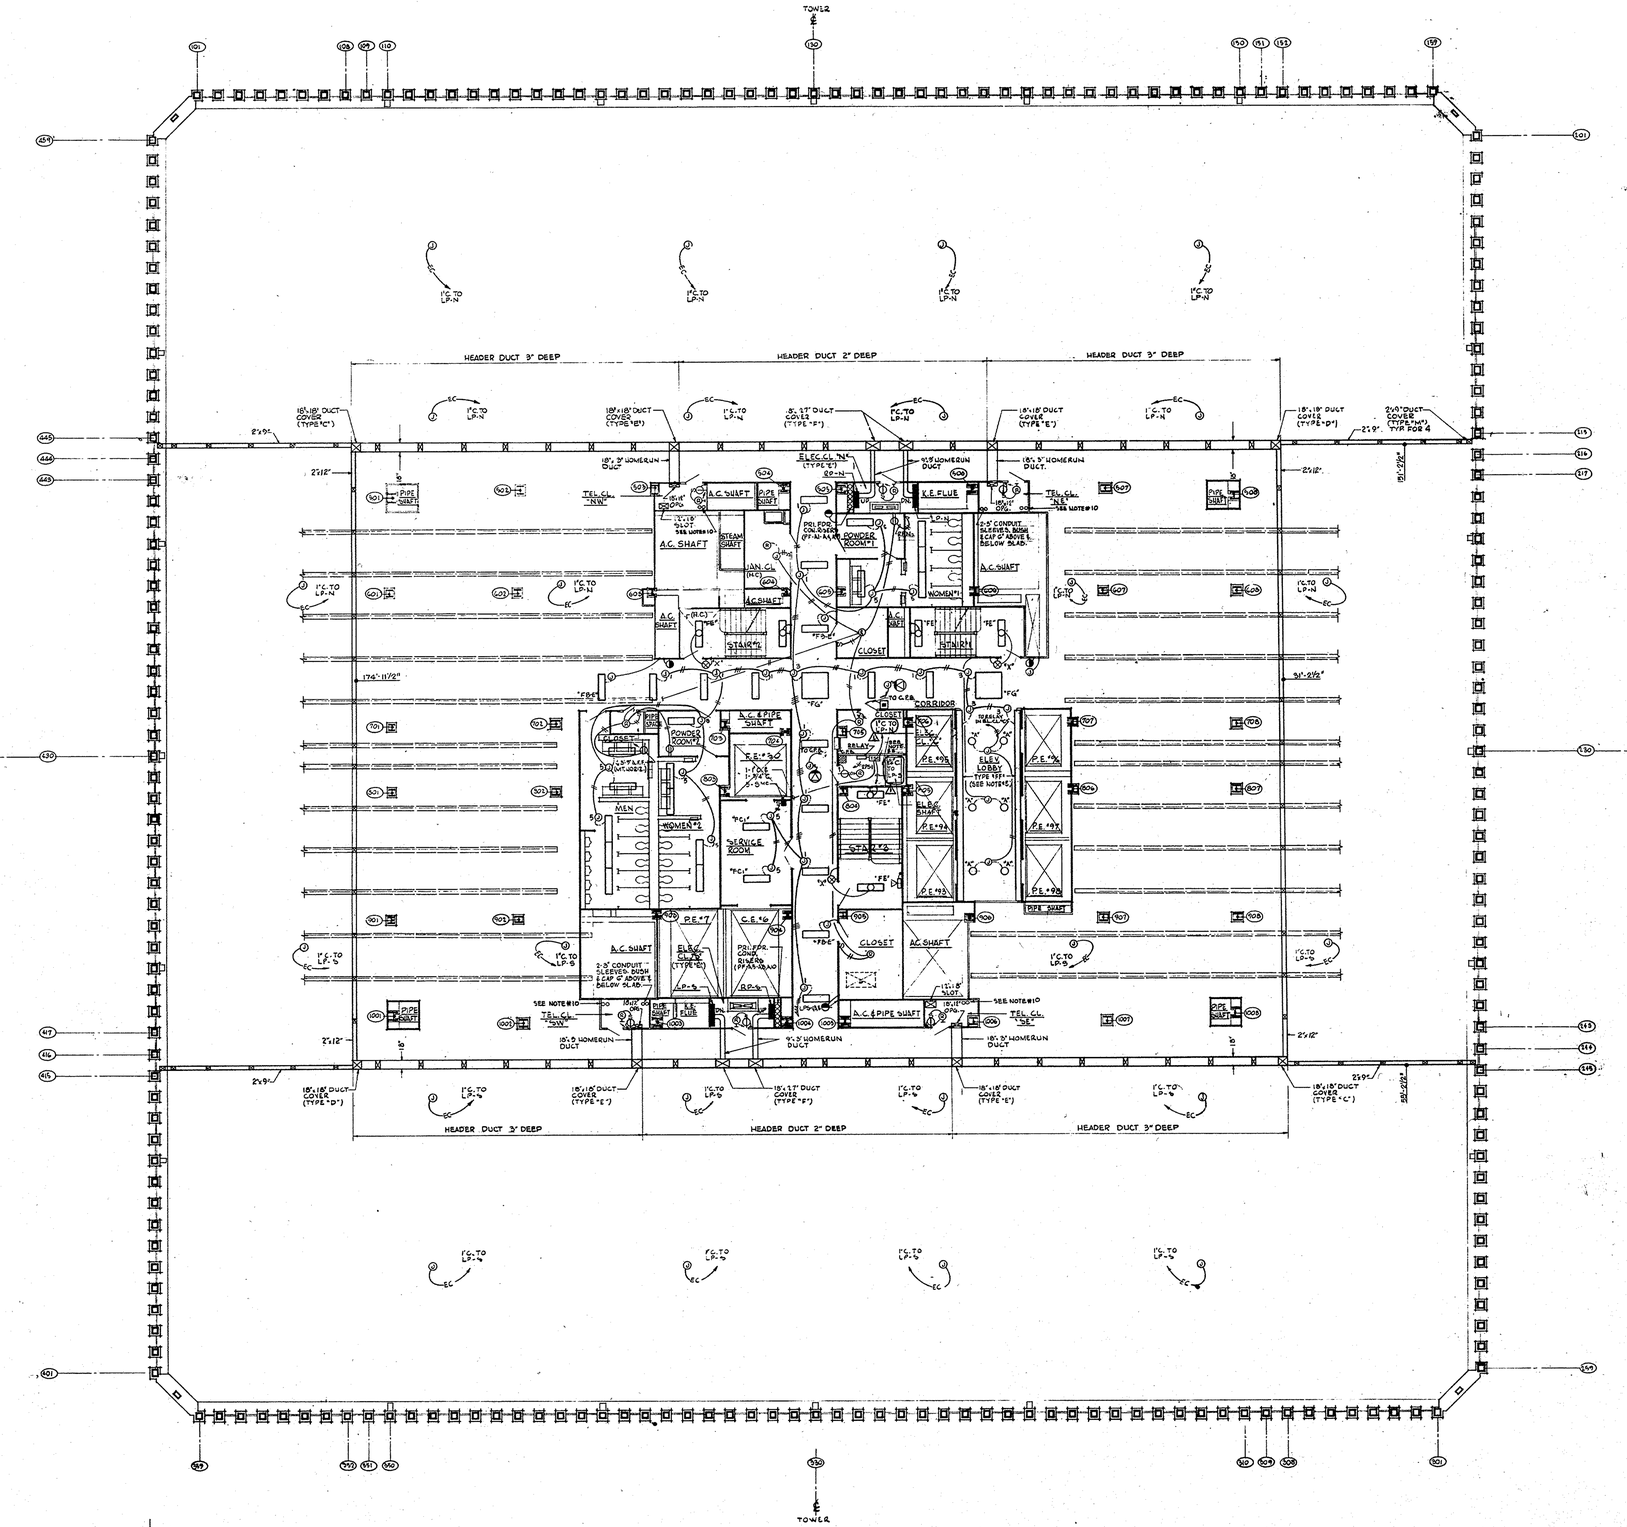


North

NOTES

1. UNLESS OTHERWISE SHOWN, THE ARRANGEMENT AND LOCATION OF ALL POWER AND TELEPHONE CELLS SHALL BE TYPICAL TO THAT SHOWN ON DRAWING "E-A-10.
2. REFER TO DRAWING "E-A-1G FOR ADDITIONAL ELECTRICAL FLOOR SYSTEM NOTES AND DEMENSIONS.
3. ALL CORRIDOR AND POWDER ROOM TYPE FLUORESCENT FIXTURES SHALL BE TYPE "FB" UNLESS OTHERWISE NOTED.
4. ALL TOILET ROOM FLUORESCENT FIXTURES SHALL BE TYPE "FC".
5. SPECIAL TYPE "FE" FLUORESCENT FIXTURES IN CONTINUOUS ROW CONSISTING OF T-6 SECTIONS.
6. VERTICAL CONDUIT PROVIDED FOR ALL ELECTRIC AND TELEPHONE CLOSET LIGHTS AND CONDUIT IN ELEVATOR SHAFTS SHALL BE RUN EXPOSED.
7. ALL VERT. COND & OUTLETS, CONCEALED IN WALLS, SHALL NOT BE CLOSER THAN 10" FROM FINISH DOOR OPENING.
8. REFER TO DRAWING "E-A-11B FOR TYPICAL WIRING DIAGRAM SHOWING METHOD OF CONTROLLING REMOTE CONTROL SWITCHES AND RELAY IN LIGHTING PANELBOARDS.
9. REFER TO DRAWING "E-A-1G FOR ADDITIONAL NOTES.
10. 2-1½" CONDUIT SLEEVES FOR FUTURE MASTER T.V. ANTENNA SYSTEM. BUSH AND CAP 6" ABOVE AND BELOW SLAB.

SCHEDULE OF ELECTRICAL ALLOWANCES

FLOOR NO.	NET RENTABLE AREA (S.F.)	20'x100' 8 LAMP TENANT STANDARD FIXTURE. 1/150 ☐ TYPE "FA"	STANDARD WIRING METHOD, JUNCTION BOX IN CEILING. (BASE BID ONLY) 7500 ☐	PLUG-IN CEILING WIRING ASSEMBLY (ALTERNATE BID ONLY) 1/450 ☐	12"x48" 2-LAMP CORR. CORRIDOR FIXTURE W/JUNCTION BOX IN CEILING. TYPES "FB" & "FB-E"	DUPLEX RECEPTACLE FLOOR SERVICE FITTING (BASE BID ONLY) 1/125 ☐	TELEPHONE FLOOR SERVICE FITTING (BASE BID ONLY) 1/400 ☐	COMBINATION RECEPT.-TELEPHONE FLOOR SERVICE FITTING (ALTERNATE BID ONLY) 1/120 ☐
103	42,679	290	145	100	7	345	110	360

ADD 2 TYPE "X" EXIT LIGHTS PER FLOOR AS PART OF ALLOWANCES (SEE SPECIFICATIONS).

CONTRACT BID DRAWING date OCT. 16, 1967

NO.	DATE	SUB. NO.	BY
1	10-18-67		

REVISIONS

NO.	DATE	SUB. NO.	BY

REVISIONS

APPROVED

CHIEF, PLANNING DIVISION

DATE

THE WORLD TRADE CENTER

THE PORT OF NEW YORK AUTHORITY

MINORU YAMASAKI & ASSOCIATES
MINORU YAMASAKI, ARCHITECT

EMERY ROTH & SONS
RICHARD ROTH, ARCHITECT

WORTHINGTON, SKILLING, HELLE & JACKSON
STRUCTURAL ENGINEERS

JAROS, BAUM & BOLLES
MECHANICAL ENGINEERS

JOSEPH R. LORING & ASSOCIATES
ELECTRICAL ENGINEERS

THE PORT OF NEW YORK AUTHORITY
PAVING, UTILITIES & FOUNDATIONS

1/8" = 1'0" scale 5 0 5 10 15 20 feet

TITLE: LIGHTING AND POWER 103RD FLOOR

DRAWN	R.F.W.	CHECKED	J.R.L.
SCALE	1/8"=1'-0"	DATE	OCT. 16, 1967
PROJECT NUMBER		SHEET	55 OF 114
DRAWING NUMBER	E-A-61		

FileJuicer