



MOUNTING DETAIL
FOR PHOTO-ELECTRIC CELL
N.T.S.

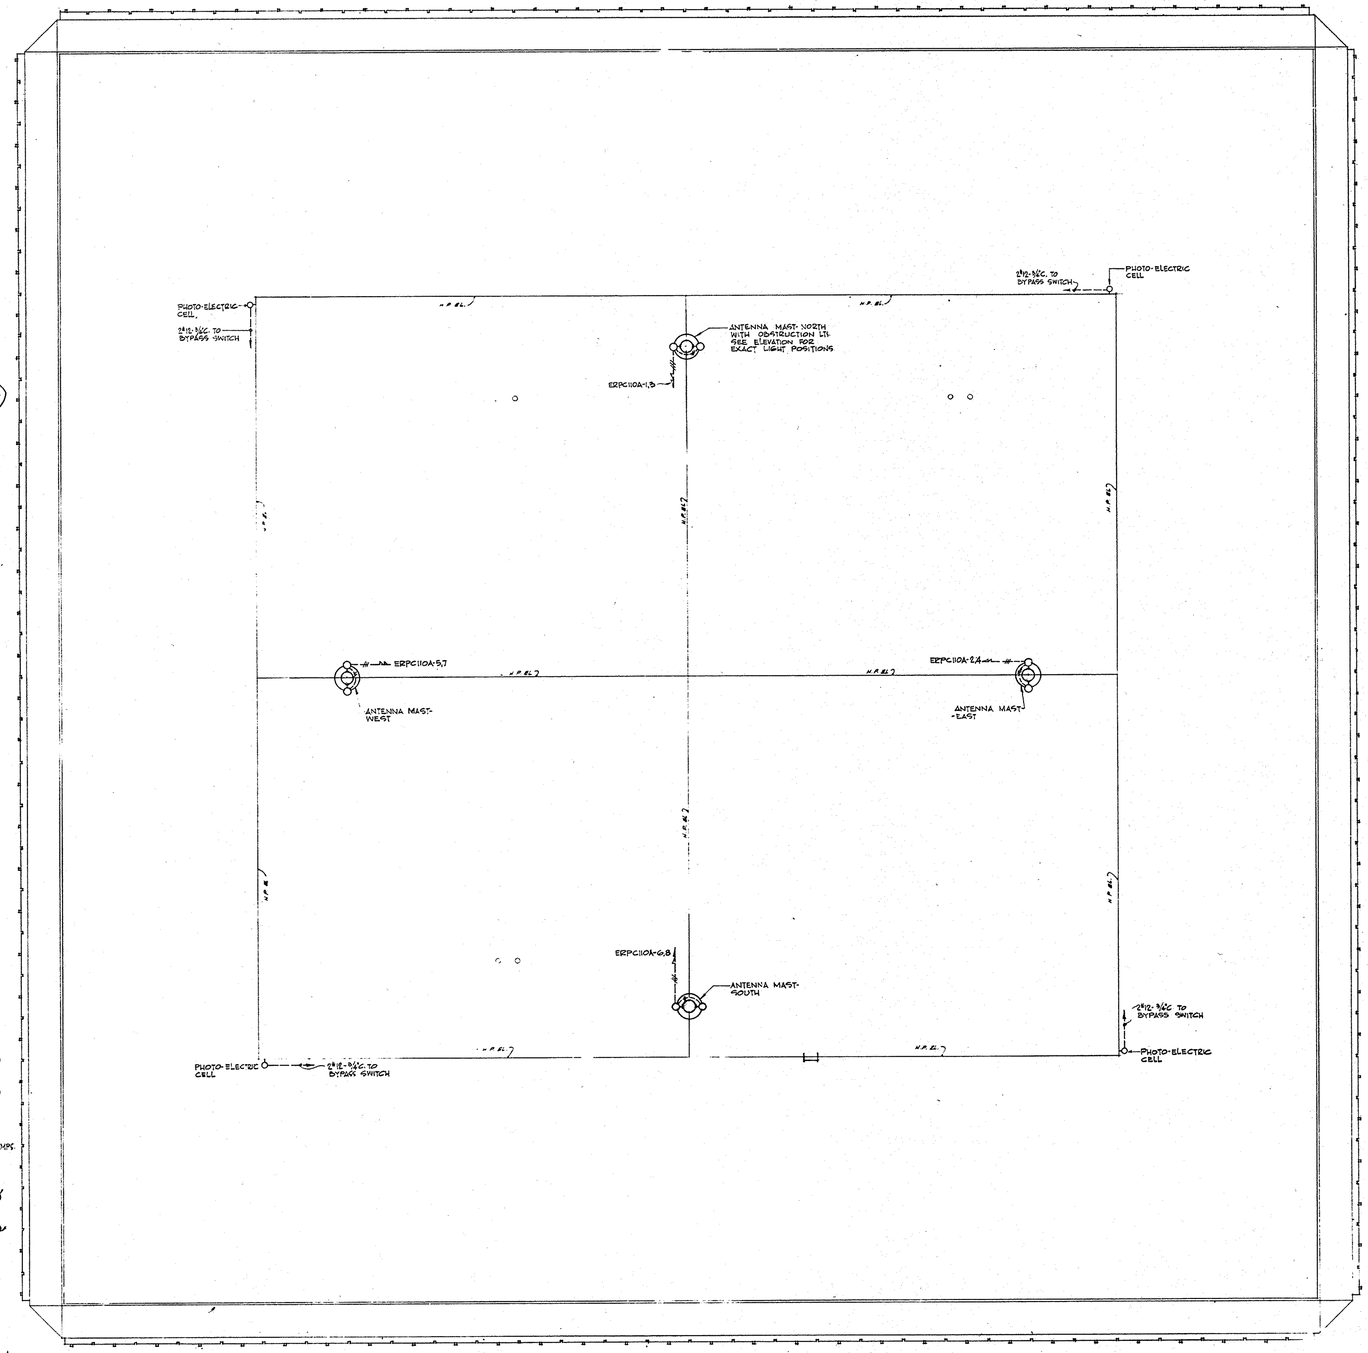


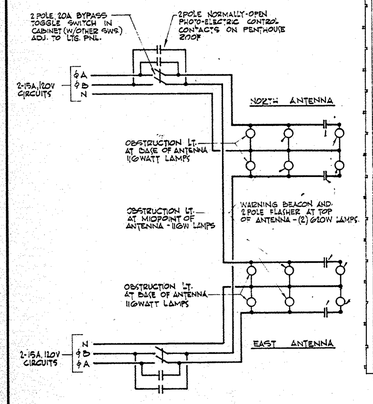

AIRCRAFT WARNING LIGHT SYSTEM
TOWER 'A' WIRING DIAGRAM

NOTE:
DIAGRAM SHOWN FOR NORTH AND EAST ANTENNAS. WIRING FOR SOUTH AND WEST ANTENNAS SIMILAR



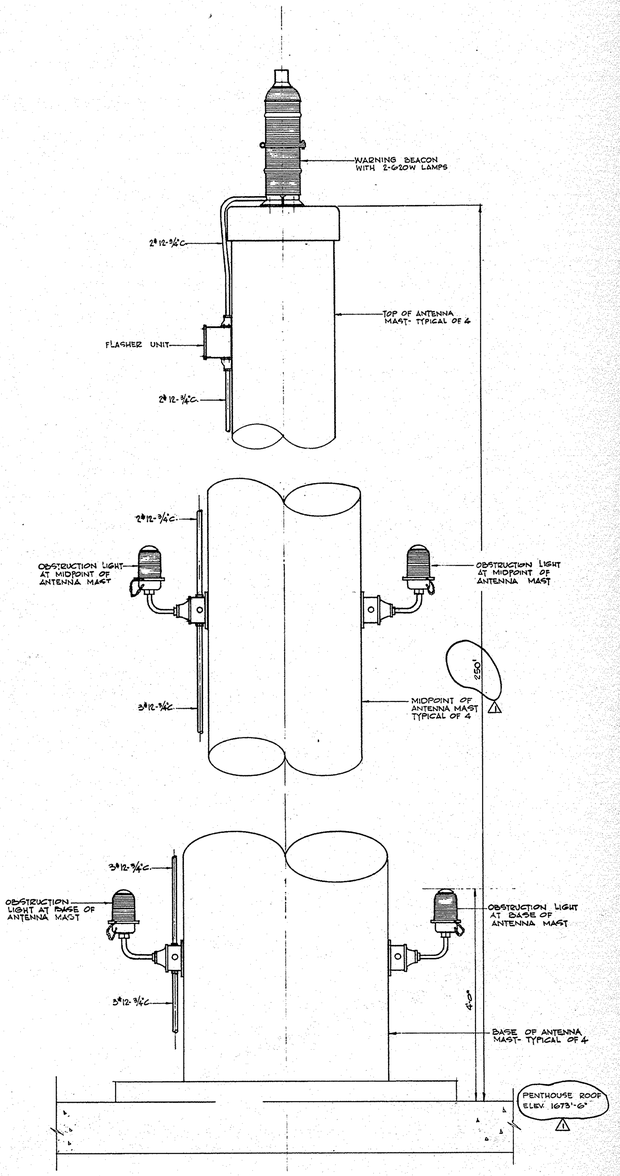

ELEVATION OF T.V. ANTENNA MAST
N.T.S.

NOTE:
ALL CONNECTIONS AND SUPPORTS FOR CONDUITS AND FIXTURES MOUNTED ON ANTENNA STRUCTURES SHALL BE ON THE FULLY INSULATED TYPE.

1/8" = 1'-0" scale 5 0 5 10 15 20 feet

DRAWING NOS E-A-69, E-A-70, AND E-A-71 NOT PART OF THIS CONTRACT.

CONTRACT BID DRAWING date OCT. 16, 1967

NO.	DATE	SUB. NO.	BY
1	12-18-67		

REVISIONS

NO.	DATE	SUB. NO.	BY

REVISIONS

APPROVED

CHIEF, PLANNING DIVISION
DATE

THE WORLD TRADE CENTER
THE PORT OF NEW YORK AUTHORITY

MINORU YAMASAKI & ASSOCIATES
MINORU YAMASAKI, ARCHITECT

WORTHINGTON, SKILLING, HELLE & JACKSON
STRUCTURAL ENGINEERS

JOSEPH R. LORING & ASSOCIATES
ELECTRICAL ENGINEERS

EMERY ROTH & SONS
RICHARD ROTH, ARCHITECT

JAROS, BAUM & BOLLES
MECHANICAL ENGINEERS

THE PORT OF NEW YORK AUTHORITY
PAVING, UTILITIES, FOUNDATIONS

TITLE
ROOF AND BULK HEAD PLAN

DRAWN	E.F.H.	CHECKED	J.R.L.
SCALE	1/8"=1'-0" & 1/16"=1'-0"	DATE	OCT. 16, 1967
PROJECT NUMBER		SHEET	62 OF 116
DRAWING NUMBER	E-A-68		

FileJuicer