




7TH FLOOR

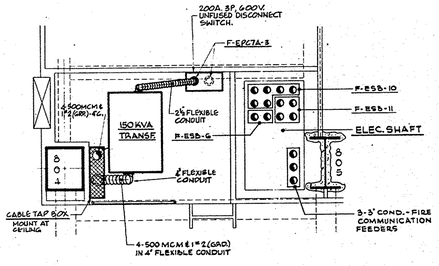

8TH FLOOR

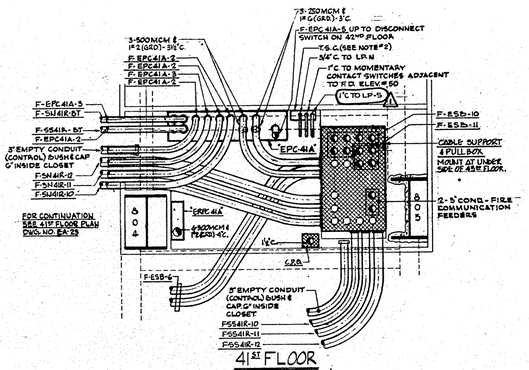


41ST FLOOR

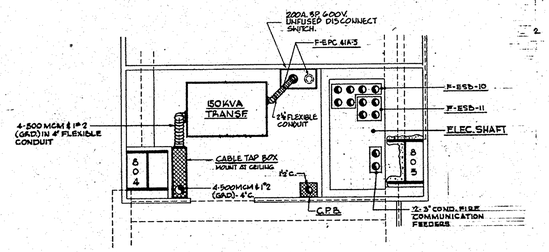


42ND FLOOR

NOTES:


1. ALL CENTER ELECTRIC CLOSETS WILL CONTAIN 4-4" THROUGH THE WALL SLEEVES (BUSHED & CAPPED BOTH ENDS) INTO HUNG CEILING.
2. REFER TO DWG. # E-A-116 FOR TYPICAL WIRING DIAGRAMS SHOWING METHOD OF CONTROLLING RELAYS OR REMOTE CONTROL SWITCH.

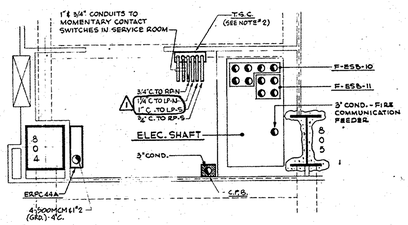


44TH FLOOR

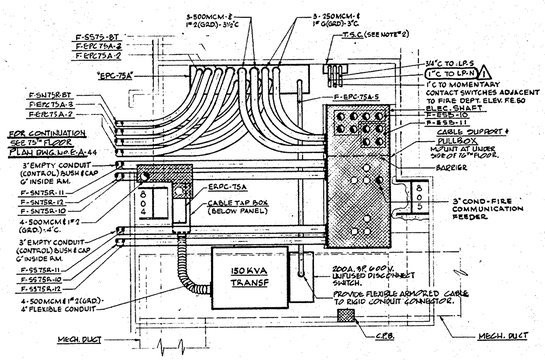


75TH FLOOR

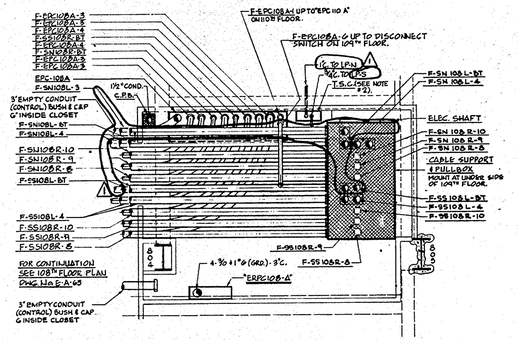


108TH FLOOR

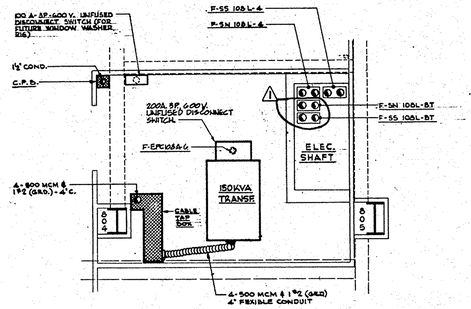


109TH FLOOR

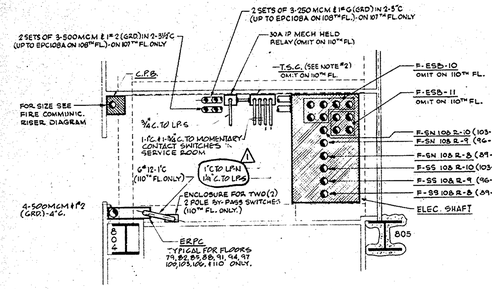


TYPICAL PLAN CL."C"
77TH 79TH - 107TH & 110TH FLOORS
FOR CABLE SUPPORT AND PULLBOX LOCATIONS SEE RISER DIAGRAM(S)

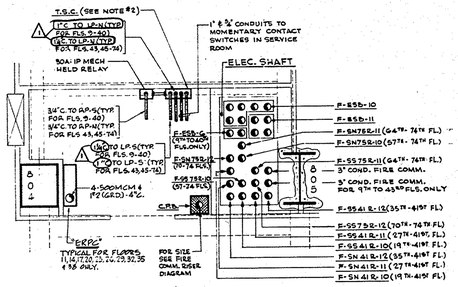


TYPICAL PLAN CL."C"
9TH - 40TH & 43TH 45TH - 74TH FLOOR
FOR CABLE SUPPORT AND PULLBOX LOCATIONS SEE RISER DIAGRAM (5)

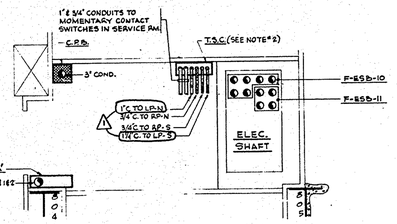


78TH FLOOR

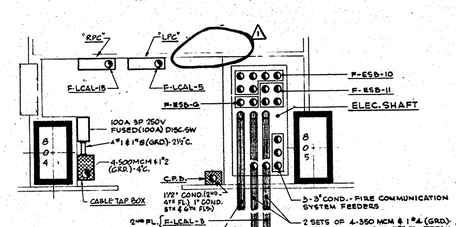


TYPICAL PLAN CL."C"
2ND & 6TH FLOOR

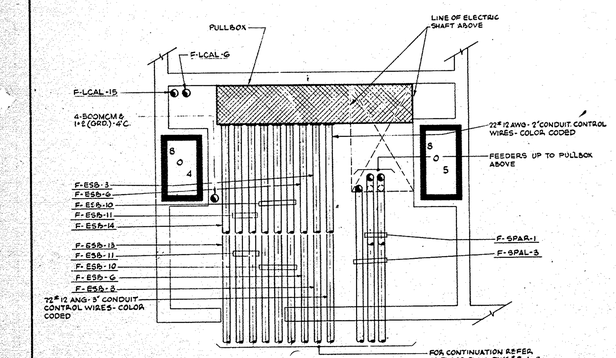


ELECTRIC CLOSET SUB-LEVEL #4

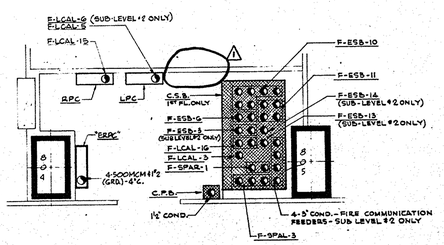

TYPICAL PLAN CL."C"
SUB-LEVEL #2, 1ST & 4TH FLOORS
CLOSET ON SUB-LEVEL #5 IS SIMILAR

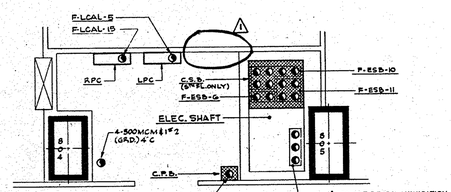

TYPICAL PLAN CL."C"
SUB-LEVEL #3, 3RD & 5TH FLOORS

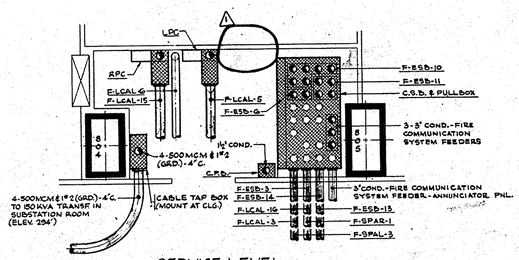

SERVICE LEVEL

½"=1'-0" 0 6" 1' 2' 3' 4' 5' 6'

DRAWING Nº E-A-87 AND E-A-88 NOT PART OF THIS CONTRACT.

CONTRACT BID DRAWING date OCT. 16, 1967

NO.	DATE	BUL. NO.	BY	NO.	DATE	BUL. NO.	BY
		REVISIONS				REVISIONS	
A	12-18-67						

APPROVED

CHIEF, PLANNING DIVISION

DATE

THE WORLD TRADE CENTER
THE PORT OF NEW YORK AUTHORITY

MINORU YAMASAKI & ASSOCIATES
MINORU YAMASAKI, ARCHITECT

WORTHINGTON, SKILLING, HELLE & JACKSON
STRUCTURAL ENGINEERS

JOSEPH R. LORING & ASSOCIATES
ELECTRICAL ENGINEERS

EMERY ROTH & SONS
RICHARD ROTH, ARCHITECT

JAROS, BAUM & BOLLES
MECHANICAL ENGINEERS

THE PORT OF NEW YORK AUTHORITY
PAVING, UTILITIES, FOUNDATIONS

TITLE
ELECTRIC CLOSET PLANS CLOSET "C"

DRAWN	E.F.H.	CHECKED	J.R.L.
SCALE	1/2"=1'-0"	DATE	OCT. 16, 1967
PROJECT NUMBER		SHEET	75 OF 114
DRAWING NUMBER		E-A-86	

FileJuicer