


FileJuicer

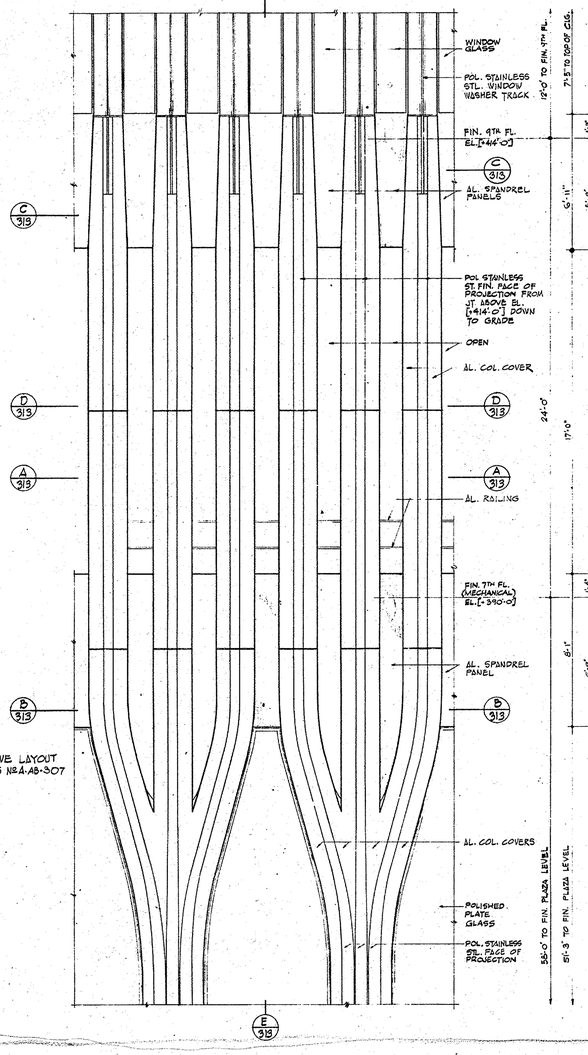


NOTE:
FOR CURVE LAYOUT
SEE DWG No A-AB-307

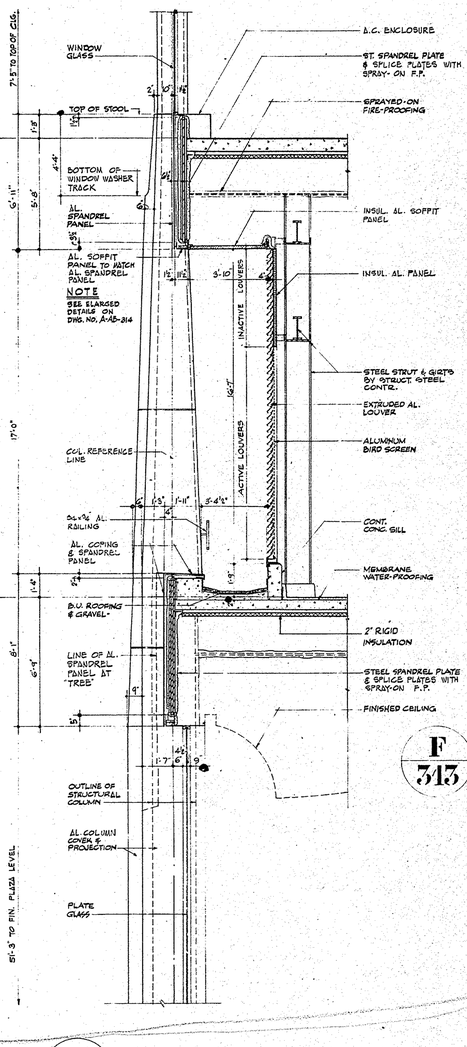


F 313 SECT. THRU EXHAUST LOUVERS

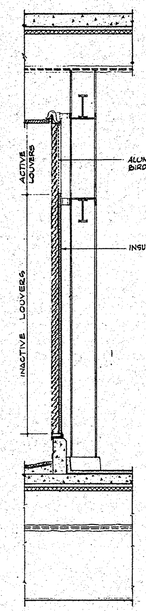


G 313 SECT. THRU BLANKED-OFF LOUVERS

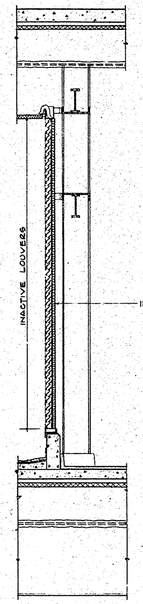

H 313 ELEVATION OF BACK OF COLUMNS

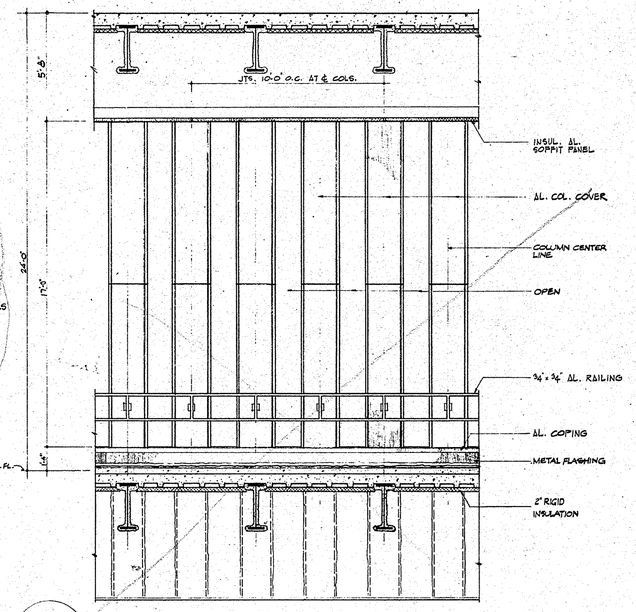


ELEVATION OF TREE COL'S AT LOWER MECH. LEVEL

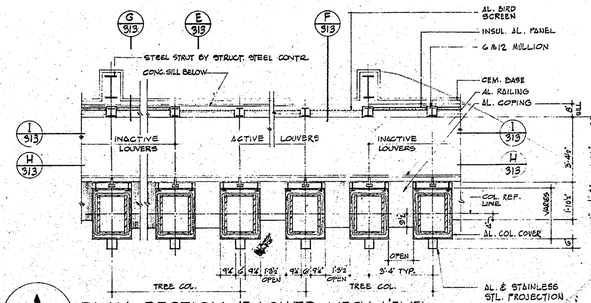


A 313 PLAN SECTION AT LOWER MECH. LEVEL

NOTE : FOR VEST. DETAILS SEE DWG. NO. A-AB-322

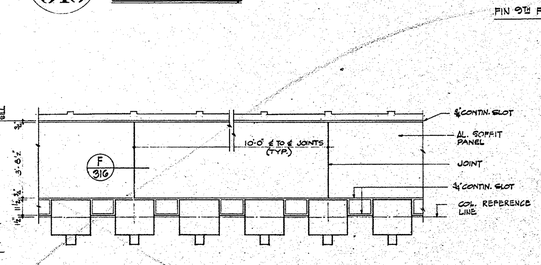


D 313 REFLECTED SOFFIT PLAN

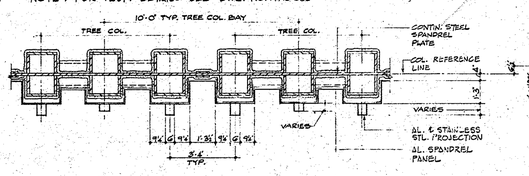


B 313 PLAN SECTION AT 7TH FL. SPANDREL

NOTE
SEE ENLARGED DETAILS ON DWG. NO. A-AB-314.

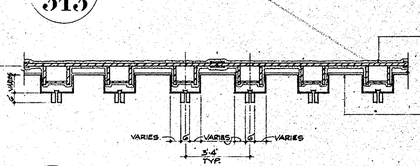


C 313 PLAN SECTION AT 9TH FL. SPANDREL

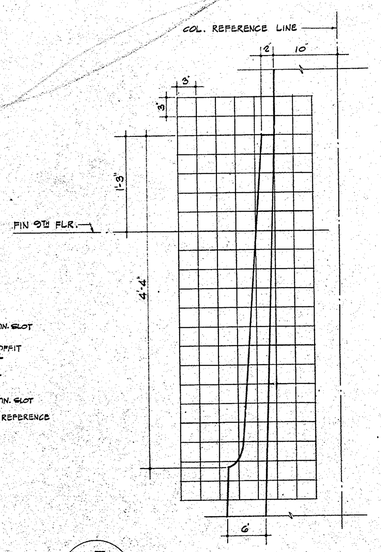

J 313 TOP OF ALUMINUM COLUMN COVER PROJECTION

SCALE: 1½" = 1'-0"

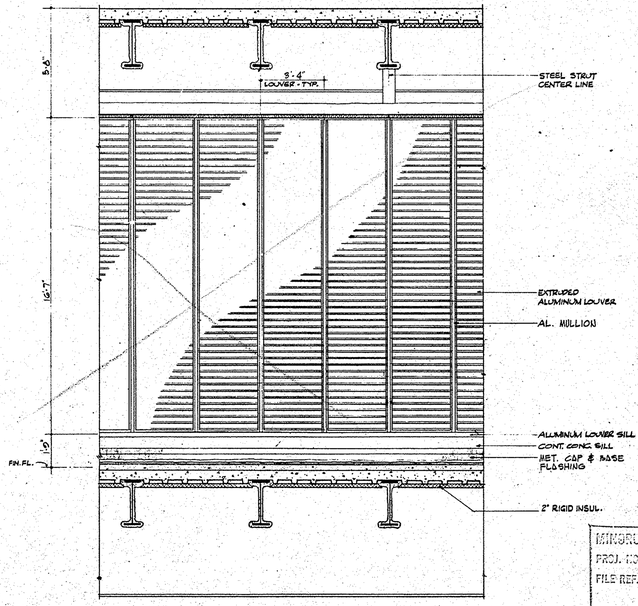

I 313 ELEVATION OF LOUVERS

MINORU YAMASAKI & ASSOCIATES
PROJ. NO.
FILE REF.
DEC 3 1968
REFER TO:

3/8"-1'-0" 0 6" 1' 2' 3' 4' 5' 6' 7' 8'

NOTE:
WORK INDICATED ON THESE DRAWINGS AS "BY CURTAIN WALL CONTRACTOR", "NOT BY CURTAIN WALL CONTRACTOR", "BY STRUCTURAL CONTRACTOR", OR OTHER SIMILAR NOTES, ARE FOR CLARIFICATION PURPOSES ONLY AND SHALL NOT BE CONSTRUED TO INDICATE THE COMPLETE LIMITS OF THE CONTRACTORS WORK.

CONTRACT BID DRAWING date 2-9-66 Towers 'A' 3-1-66 Tower 'B'

NO.	DATE	BUL. NO.	BY

REVISIONS

NO.	DATE	BUL. NO.	BY

REVISIONS

APPROVED
CHIEF, PLANNING DIVISION
DATE

REGISTERED ARCHITECT — STATE OF NEW YORK — No. 9778

THE WORLD TRADE CENTER
THE PORT OF NEW YORK AUTHORITY

MINORU YAMASAKI & ASSOCIATES
MINORU YAMASAKI, ARCHITECT

EMERY ROTH & SONS
RICHARD ROTH, ARCHITECT

WORTHINGTON, SKILLING, HELLE & JACKSON
STRUCTURAL ENGINEERS
JOSEPH R. LORING & ASSOCIATES
ELECTRICAL ENGINEERS

JAROS, BAUM & BOLLES
MECHANICAL ENGINEERS
THE PORT OF NEW YORK AUTHORITY
PAVING, UTILITIES, FOUNDATIONS

TITLE
FACADE ELEVATIONS & SECTIONS AT 7TH FLOOR MECH. LEVELS

DRAWN	P. G.	CHECKED	
SCALE	3/8"=1'-0" & AS NOTED	DATE	7-31-67
PROJECT NUMBER		SHEET	OF
DRAWING NUMBER	A-AB-313		