


FileJuicer

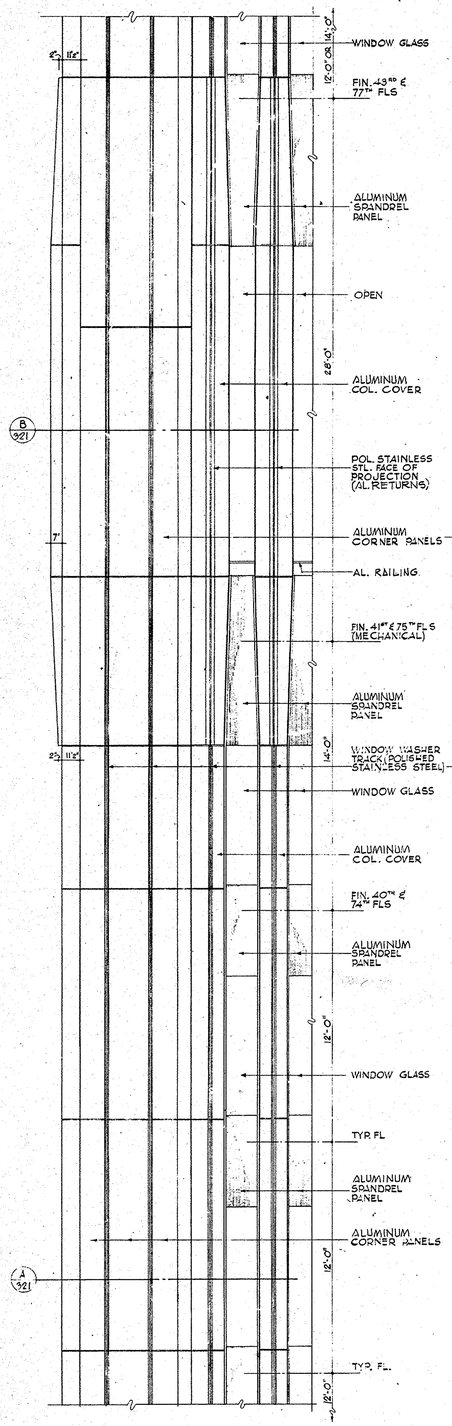

ELEVATIONS OF TYP. CORNER & OF 41ST. & 71ST. MECH. FLOOR

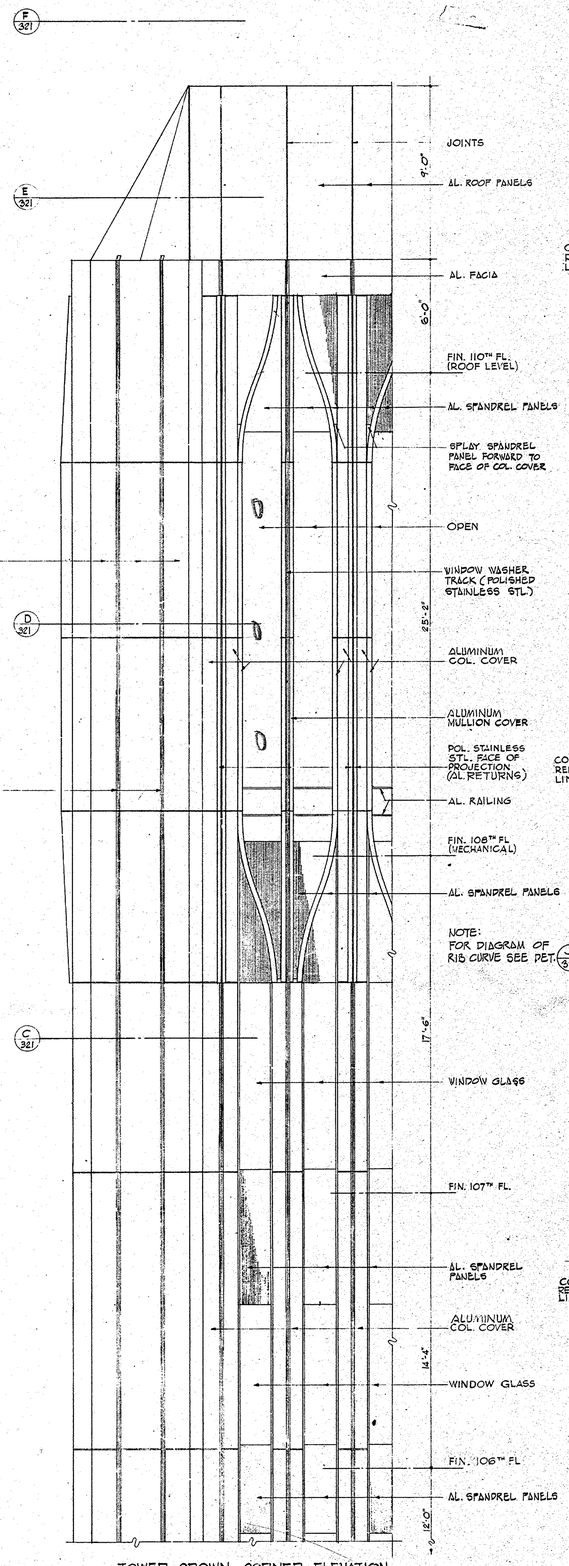


TOWER CROWN CORNER ELEVATION

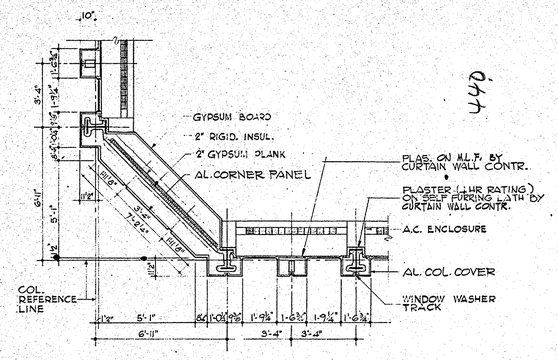


C 321 PLAN AT 107TH FLOOR CORNER

NOTE: SEE DWG. Nº A-AB-312 & 323 FOR SIM. LARGE SCALE DETAILS

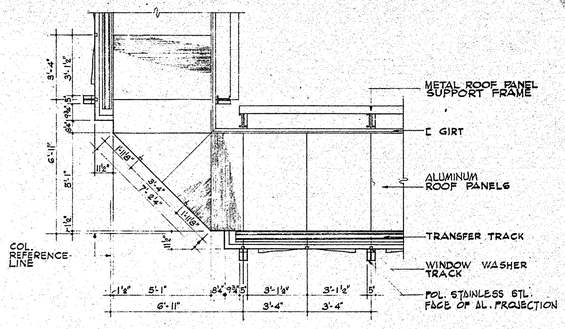


F 321 PLAN ABOVE ROOF CORNER

NOTE: SEE DWG. Nº A-AB-328 FOR LARGE SCALE DETAILS

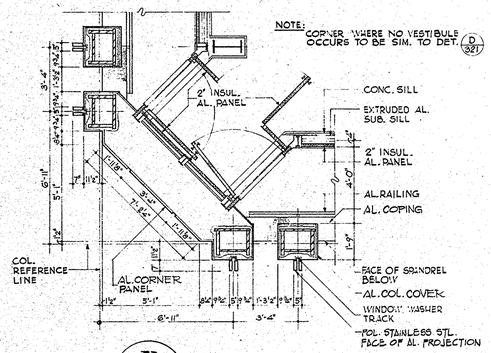


B 321 PLAN AT 41ST. & 75TH. MECH. FLOOR CORNER

NOTE: SEE DWG. Nº A-AB-322 FOR LARGE SCALE DETAILS

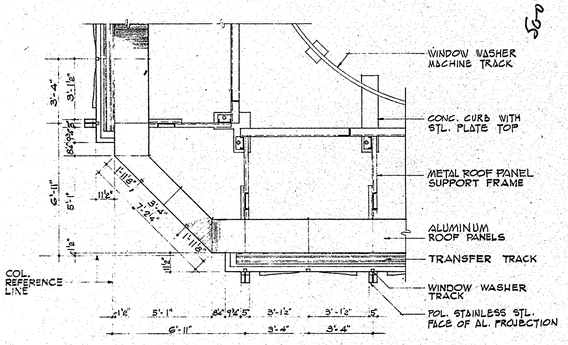


E 321 PLAN THROUGH ROOF PANELS AT CORNER

NOTE: SEE DWG. Nº A-AB-323 LARGE SCALE DETAILS

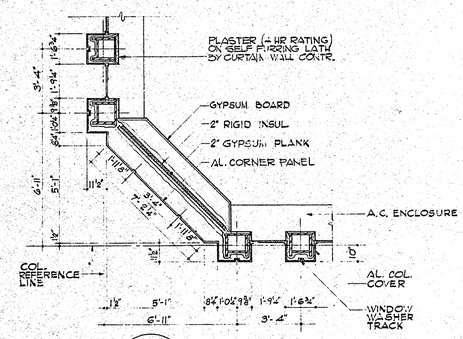

A 321 TYP. CORNER PLAN

NOTE: SEE DWG. Nº A-AB-312 FOR LARGE SCALE DETAILS

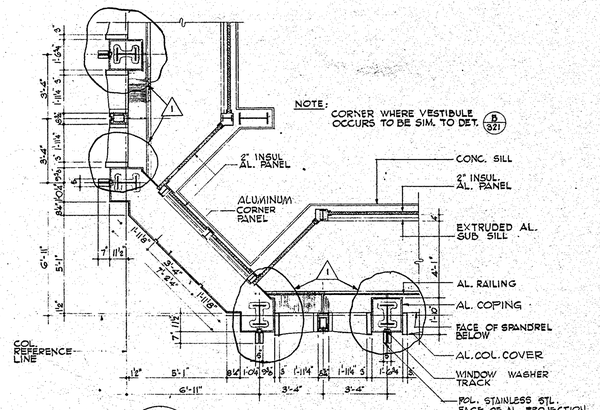

D 321 PLAN AT 108TH MECH. FLOOR CORNER

NOTE: SEE DWG. Nº A-AB-323 FOR LARGE SCALE DETAILS

MINORU YAMASAKI & ASSOCIATES
PROJ. NO.
FILE REF.
DEC 8 1966
REFER TO:

CONTRACT BID – DRAWING date 2-9-66 Tower 'A' 5-1-68 Tower 'B'

NO.	DATE	BUL. NO.	BY
1	4-22-68	A-2	I.S.
2		B-1	

REVISIONS

APPROVED

CHIEF, PLANNING DIVISION
DATE

3/8"=1'-0" 0 6" 1' 2' 3' 4' 5' 6' 7' 8'

THE WORLD TRADE CENTER
THE PORT OF NEW YORK AUTHORITY

MINORU YAMASAKI & ASSOCIATES — MINORU YAMASAKI, ARCHITECT
EMERY ROTH & SONS — RICHARD ROTH, ARCHITECT
WORTHINGTON, SKILLING, HELLE & JACKSON — STRUCTURAL ENGINEERS
JAROS, BAUM & BOLLES — MECHANICAL ENGINEERS
JOSEPH R. LORING & ASSOCIATES — ELECTRICAL ENGINEERS
THE PORT OF NEW YORK AUTHORITY — PAVING, UTILITIES, FOUNDATIONS

TITLE: CORNER ELEVATIONS & PLANS OF TYPICAL FLOOR & CROWN

DRAWN	A.B.	CHECKED	
SCALE	3/8"=1'-0"	DATE	7-31-67
PROJECT NUMBER	WTC 100.00	SHEET	OF
DRAWING NUMBER	A·AB·321		