
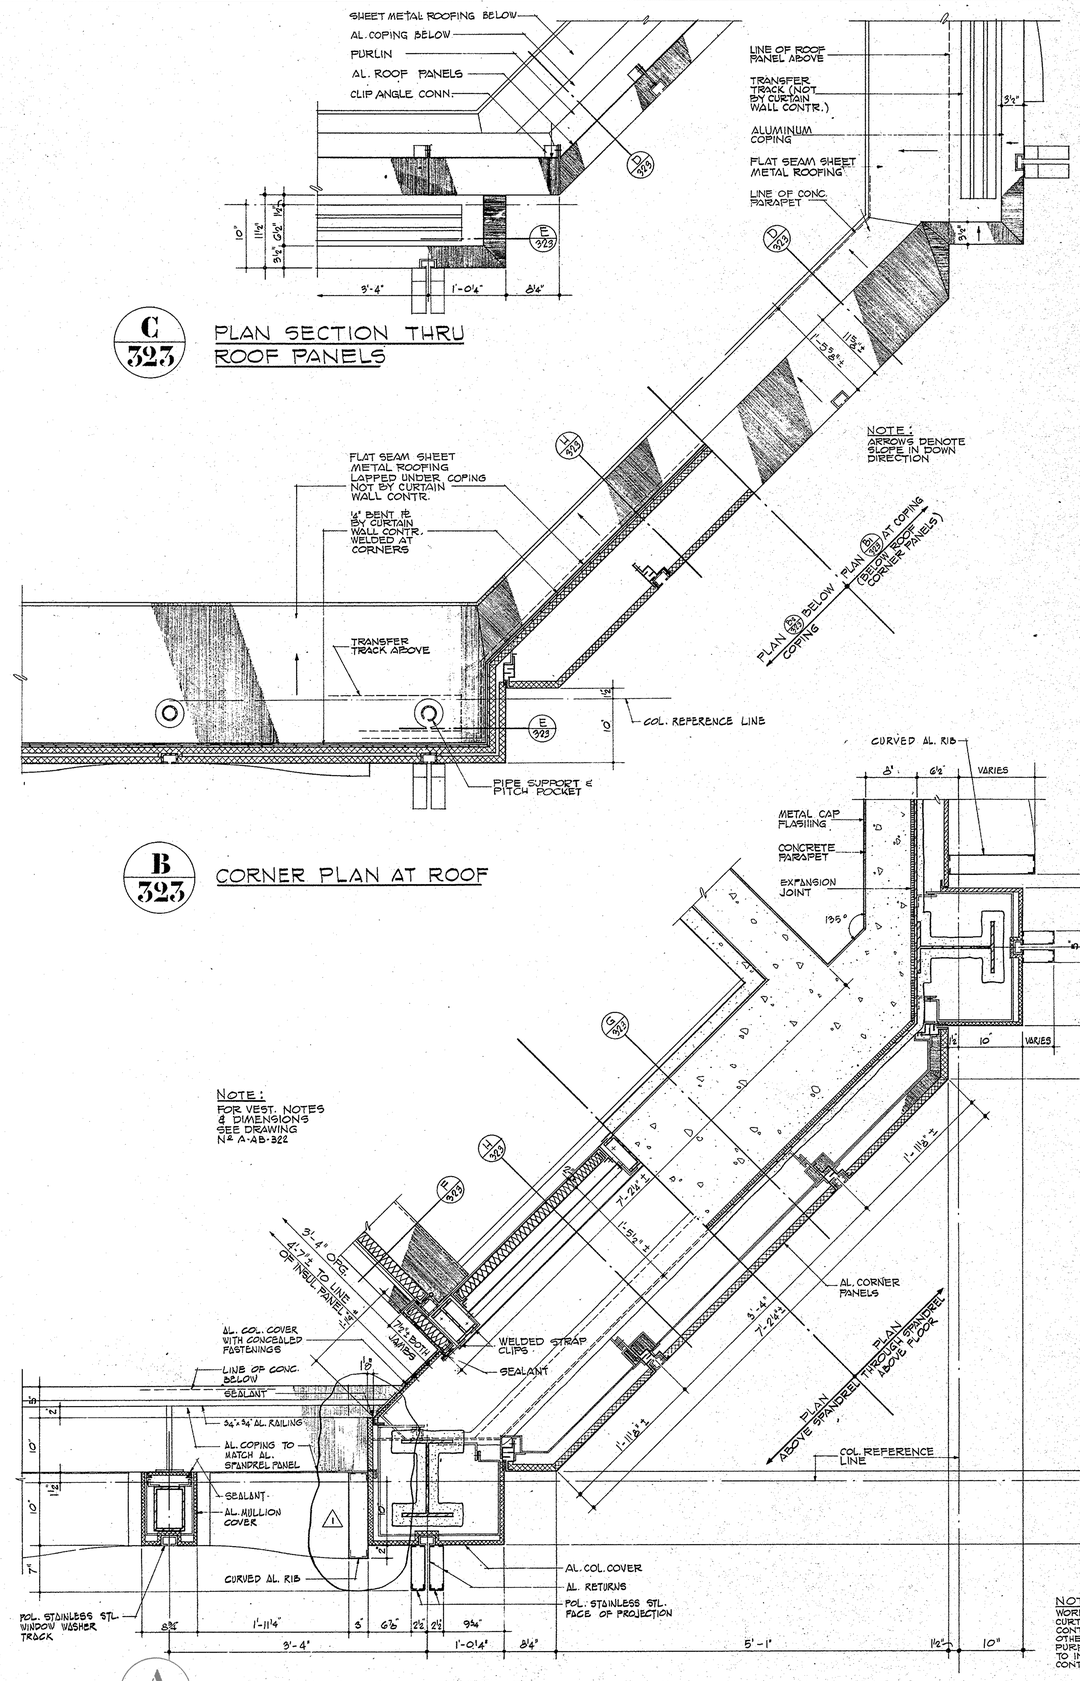



C/323 PLAN SECTION THRU ROOF PANELS

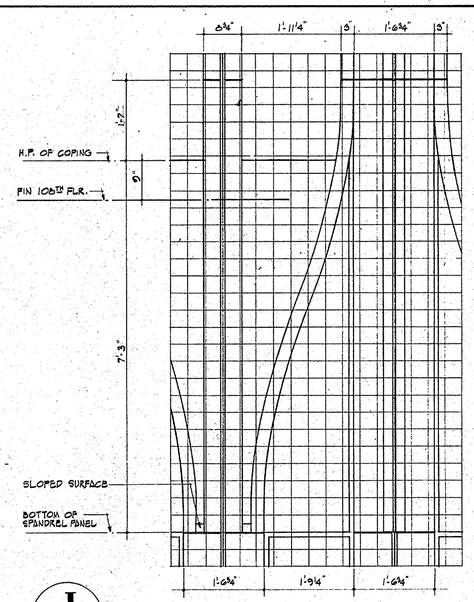

J/323 ELEVATION OF TYPICAL CURVE AT CROWN

(UPPER CURVE SIMILAR BUT REVERSED. SEE ELEV. DWG. A-AB-318)

SCALE: 1"=1'-0"

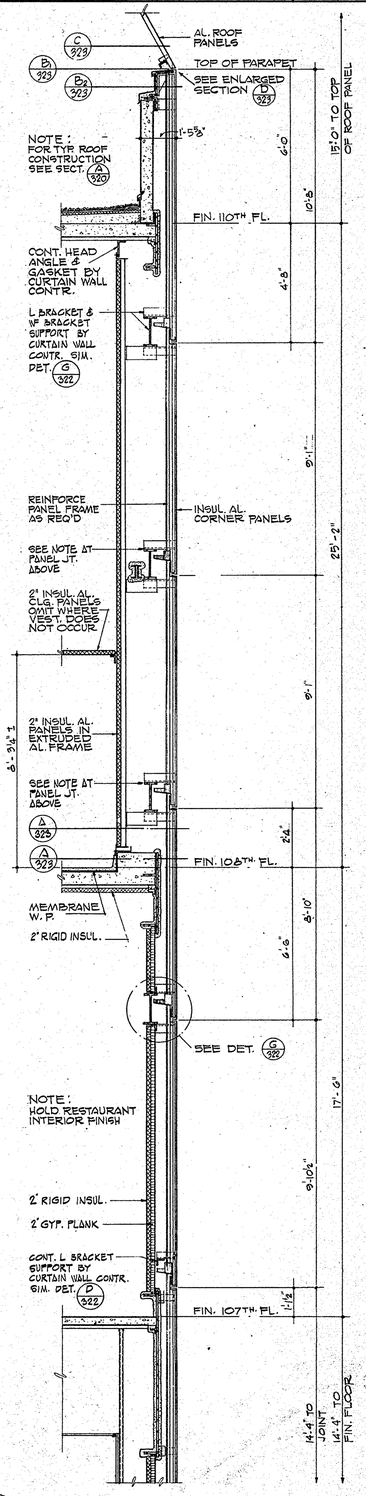


H/323 TOWER CROWN SECTION THRU CORNER PANELS

SCALE: ½" = 1'-0"


B/323 CORNER PLAN AT ROOF

A/323 CORNER PLAN AT 108TH FLOOR

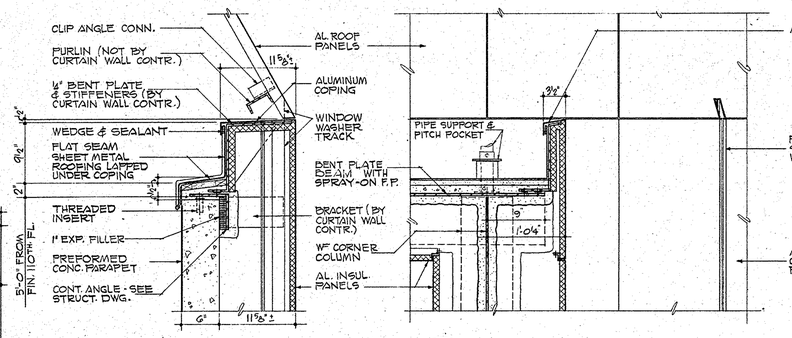

D/323 COPING AT PARAPET

E/323 FACIA RETURN

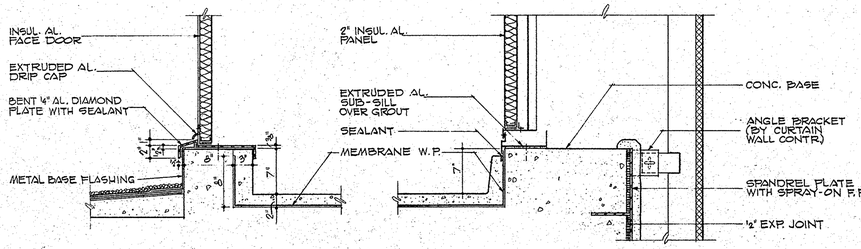

F/323 SILL AT EXTERIOR VESTIBULE DOOR

G/323 SILL AT EXTERIOR WALL

NOTE:
WORK INDICATED ON THESE DRAWINGS AS "BY CURTAIN WALL CONTRACTOR", "NOT BY CURTAIN WALL CONTRACTOR", "BY STRUCTURAL CONTRACTOR," OR OTHER SIMILAR NOTES, ARE FOR CLARIFICATION PURPOSES ONLY AND SHALL NOT BE CONSTRUED TO INDICATE THE COMPLETE LIMITS OF THE CONTRACTORS WORK.

CONTRACT - BID. DRAWING date 2-9-66 Tower 'A' 5-1-68 Tower 'B'

NO.	DATE	SUB. NO.	BY
1	4-22-68	A-3	I.S.

REVISIONS

NO.	DATE	SUB. NO.	BY

REVISIONS

APPROVED

CHIEF, PLANNING DIVISION

DATE

THE WORLD TRADE CENTER

THE PORT OF NEW YORK AUTHORITY

MINORU YAMASAKI & ASSOCIATES
MINORU YAMASAKI, ARCHITECT

EMERY ROTH & SONS
RICHARD ROTH, ARCHITECT

WORTHINGTON, SKILLING, HELLE & JACKSON
STRUCTURAL ENGINEERS

JAROS, BAUM & BOLLES
MECHANICAL ENGINEERS

JOSEPH R. LORING & ASSOCIATES
ELECTRICAL ENGINEERS

THE PORT OF NEW YORK AUTHORITY
PAVING, UTILITIES, FOUNDATIONS

TITLE: CORNER DETAILS AT CROWN

DRAWN	A. H.	CHECKED	
SCALE	1½" = 1'-0" & 3/8" SHOWN	DATE	7-31-67
PROJECT NUMBER	WTC 400.00	SHEET	OF
DRAWING NUMBER	A-AB-323		

FileJuicer