
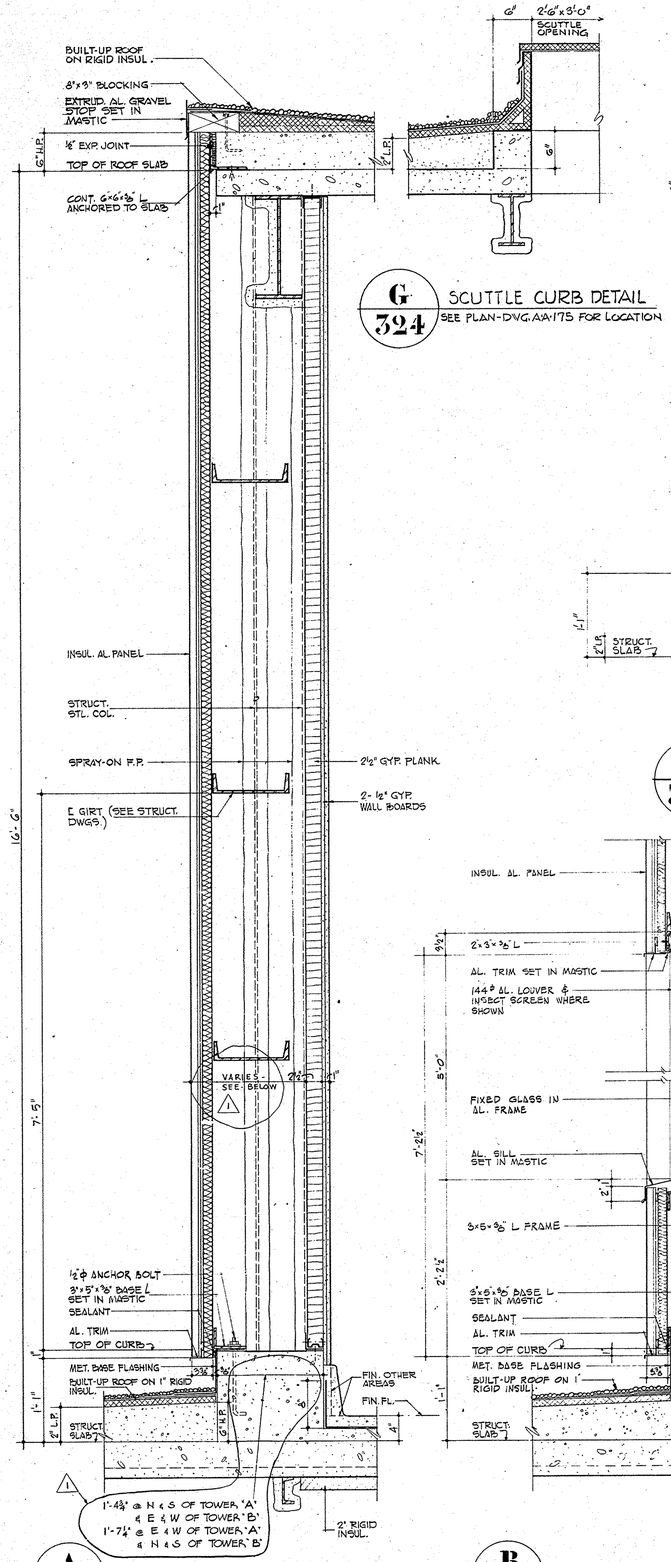


A 324 SECTION THRU TYPICAL WALL


SEE CORE PLAN FOR AREAS WHERE MEMBRANE W.P. OCCURS

B 324 SECTION THRU WINDOW

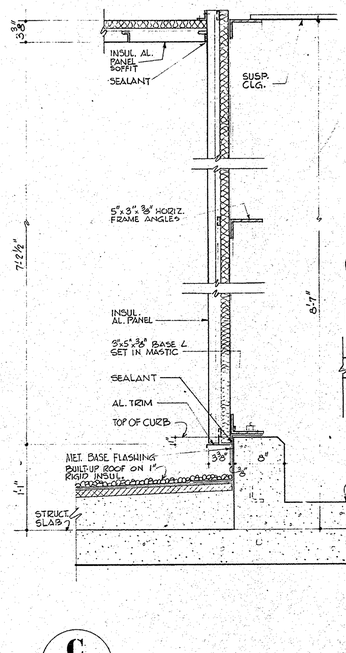


C 324 SECTION THRU WALL & SOFFIT

F 324 SECTION THRU DOOR & SOFFIT

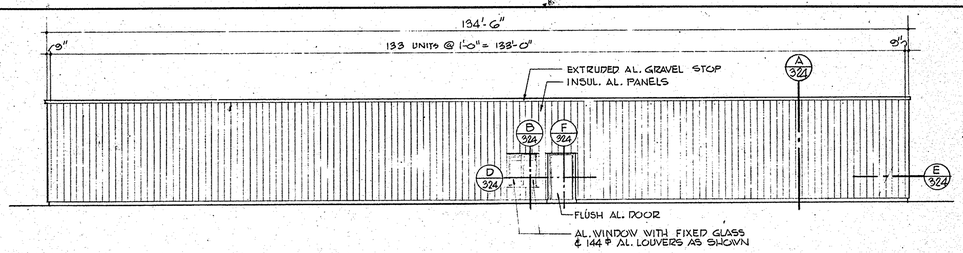


ELEVATIONS (1)

NOTE:
ELEVATION (2) SIMILAR (WITHOUT DOOR & WINDOWS)

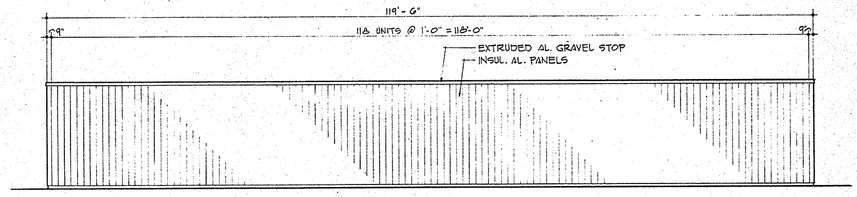

ELEVATIONS (3) & (4)

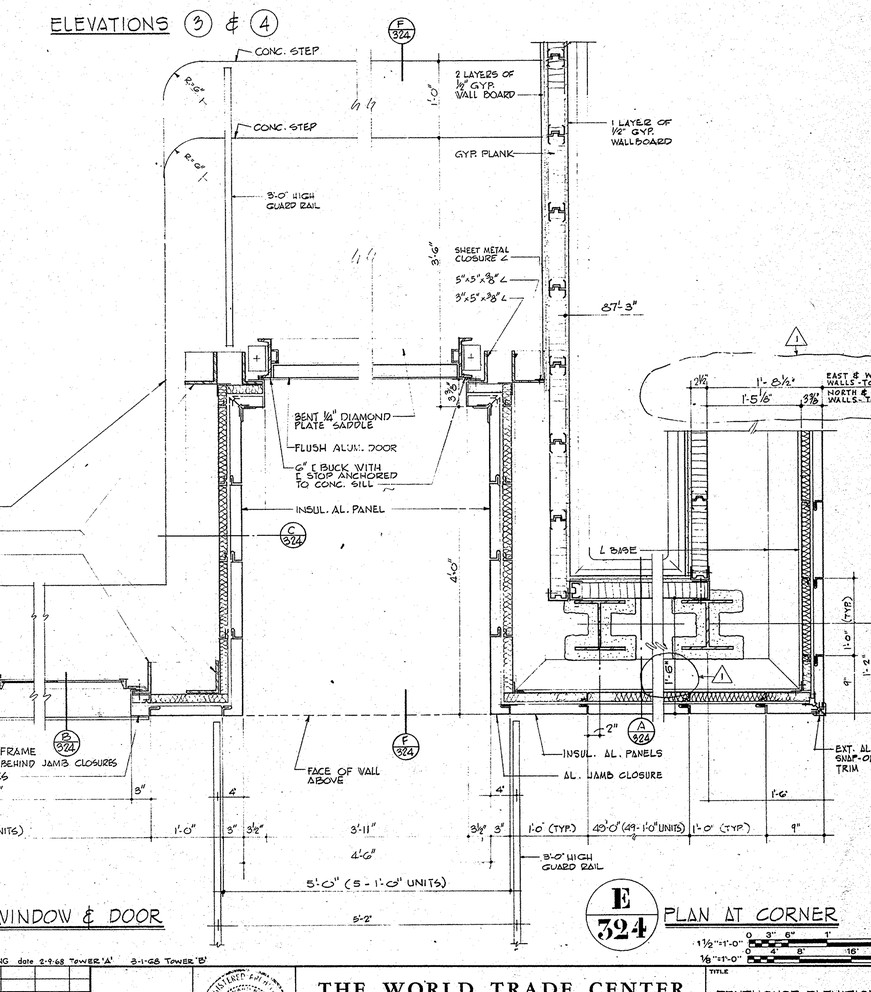

D 324 PLAN AT WINDOW & DOOR

E 324 PLAN AT CORNER

1½"=1'-0" 0 3" 6" 1' 2'
⅛"=1'-0" 0 4' 8' 16' 24'

CONTRACT BID DRAWING date 2-9-68 TOWER 'A' 3-1-68 TOWER 'B'

NO.	DATE	REVISIONS	BY
1	4-22-68	4-3-68 I.S.	

APPROVED

CHIEF, PLANNING DIVISION

DATE

THE WORLD TRADE CENTER

THE PORT OF NEW YORK AUTHORITY

MINORU YAMASAKI & ASSOCIATES
MINORU YAMASAKI, ARCHITECT

EMERY ROTH & SONS
RICHARD ROTH, ARCHITECT

WORTHINGTON, SKILLING, HELLE & JACKSON
STRUCTURAL ENGINEERS

JAROS, BAUM & BOLLES
MECHANICAL ENGINEERS

JOSEPH R. LORING & ASSOCIATES
ELECTRICAL ENGINEERS

THE PORT OF NEW YORK AUTHORITY
PAVING, UTILITIES & FOUNDATIONS

TITLE: PENTHOUSE ELEVATIONS & DETAILS

DRAWN	AC. & A.H.	CHECKED	
SCALE	1/8"=1'-0" & 1"=1'-0"	DATE	7-31-67
PROJECT NUMBER		SHEET	OF
DRAWING NUMBER	A-P-324.1		

A 1.324.1

FileJuicer