




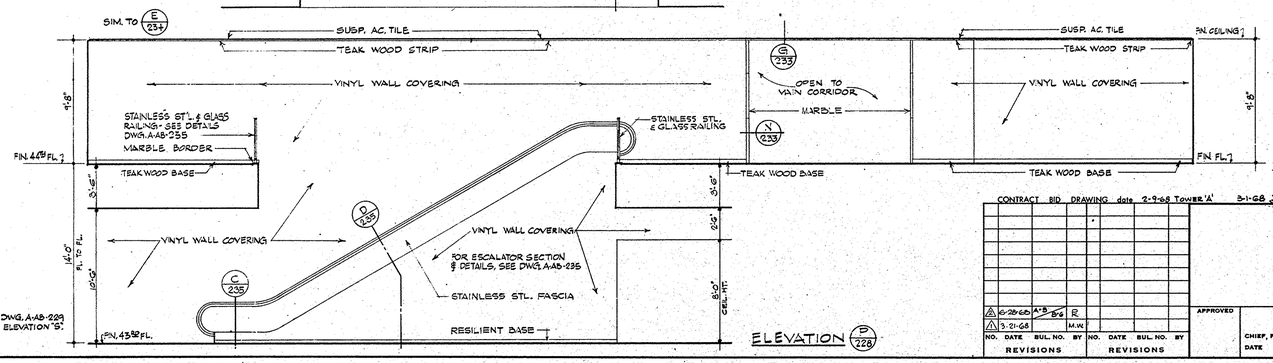

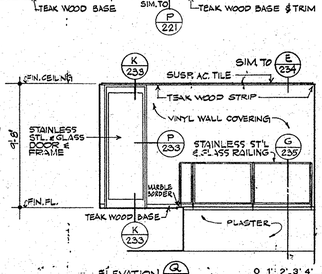

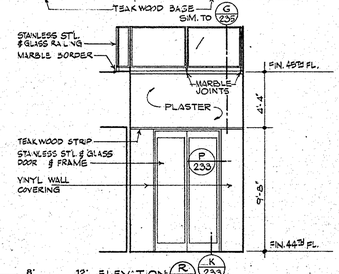

1/4"=1'-0" 0 1' 2' 3' 4' 8' 12'

CONTRACT	BID	DRAWING	date 2-9-68 Tower 'A'	3-1-68 Tower 'B'
			6-20-68 A.B.	R
			3-21-68	M.W.

NO. DATE BUL. NO. BY — REVISIONS

APPROVED

CHIEF, PLANNING DIVISION

DATE

REGISTERED ARCHITECT RICHMOND HOPPIN NO. 7777 KNOWN TO ALL MEN BY THESE PRESENTS THAT I AM THE STATE OF NEW YORK

THE WORLD TRADE CENTER

THE PORT OF NEW YORK AUTHORITY

MINORU YAMASAKI & ASSOCIATES
MINORU YAMASAKI, ARCHITECT

WORTHINGTON, SKILLING, HELLE & JACKSON
STRUCTURAL ENGINEERS

JOSEPH R. LORING & ASSOCIATES
ELECTRICAL ENGINEERS

EMERY ROTH & SONS
RICHARD ROTH, ARCHITECT

JAROS, BAUM & BOLLES
MECHANICAL ENGINEERS

THE PORT OF NEW YORK AUTHORITY
PAVING, UTILITIES, FOUNDATIONS

TITLE: 44TH FLOOR SKYLOBBY ELEVATIONS

DRAWN	S.V. & A.D.	CHECKED	
SCALE	1/4"=1'-0"	DATE	7-31-67
PROJECT NUMBER		SHEET	OF
DRAWING NUMBER	A-AB-228		

FileJuicer