

FileJuicer


ELEVATION (A/229)

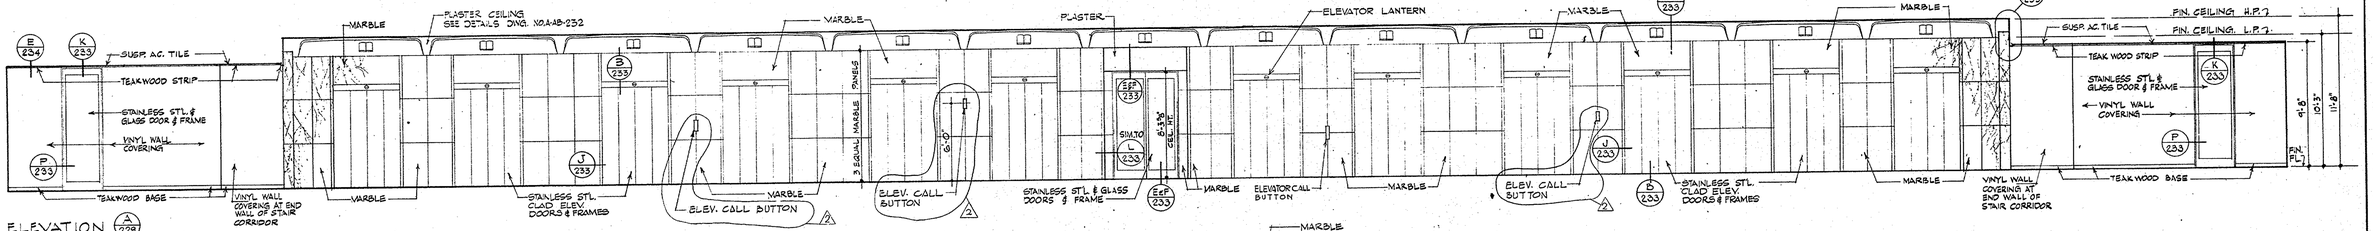


ELEVATION (B/229)

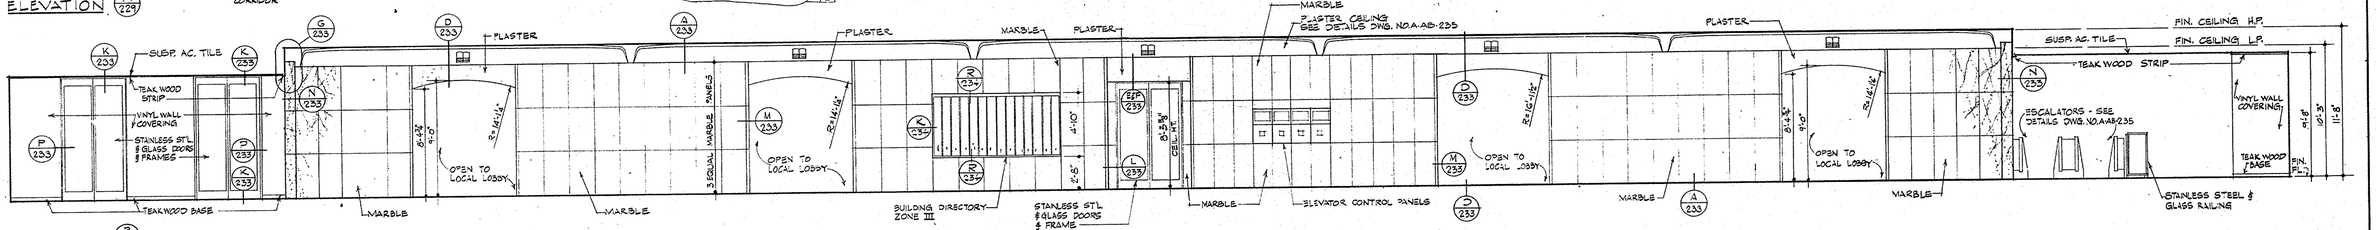

ELEVATION (C/229)

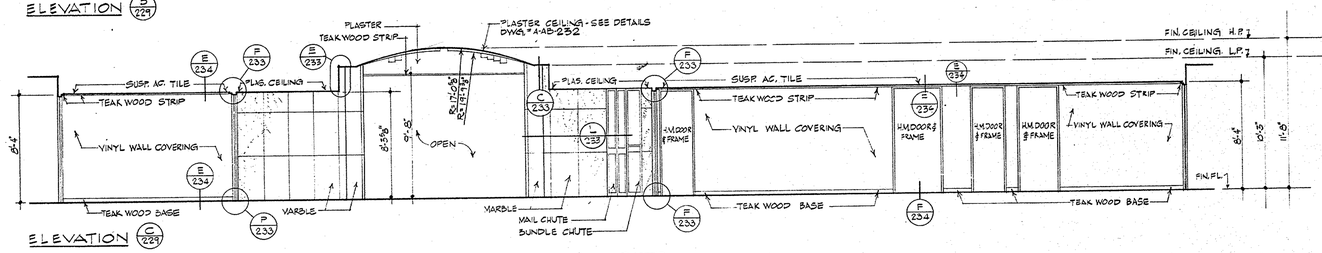


ELEVATION (D/229)

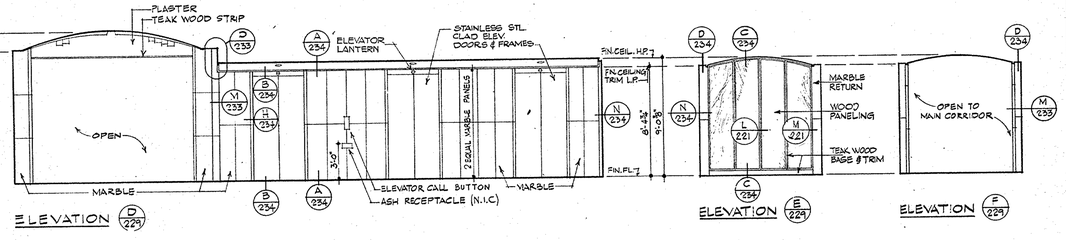


ELEVATION (E/229)

ELEVATION (F/229)


ELEVATION (G/229)

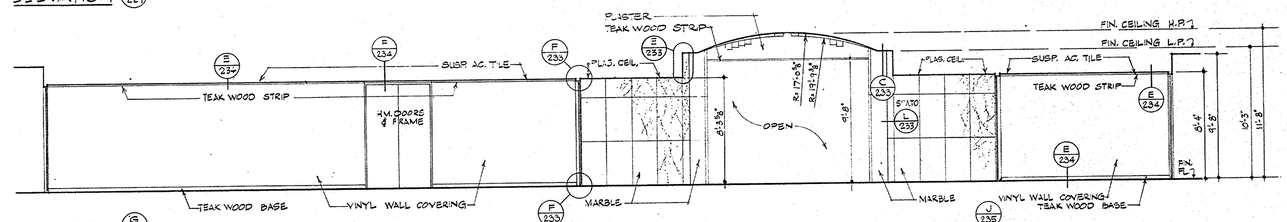


ELEVATION (H/224)

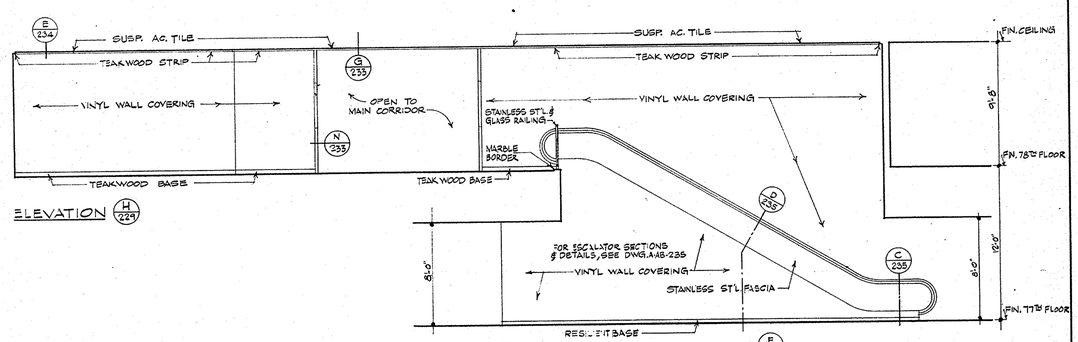


ELEVATION (J/229)

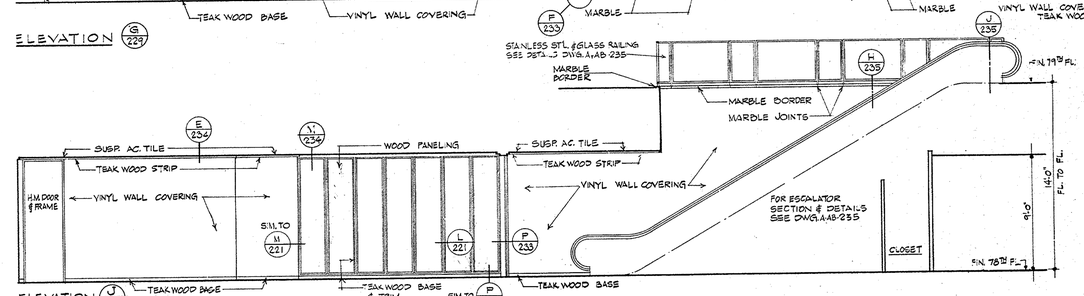


ELEVATION (K/229)

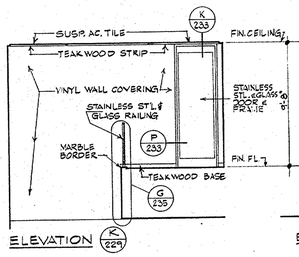


ELEVATION (L/229)

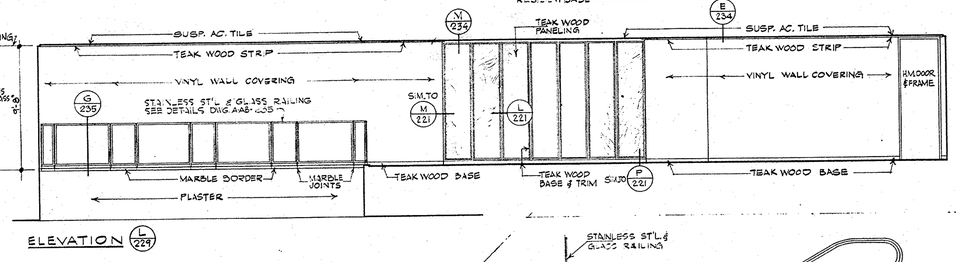


ELEVATION (M/229)

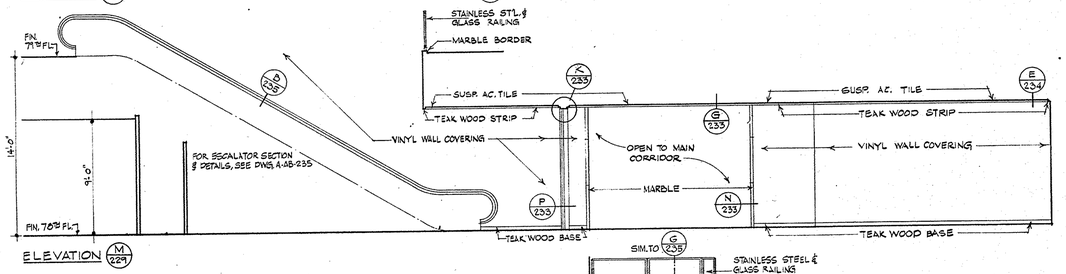

ELEVATION (N/229)

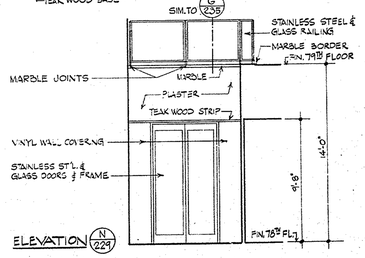


78TH FLOOR KEY PLAN

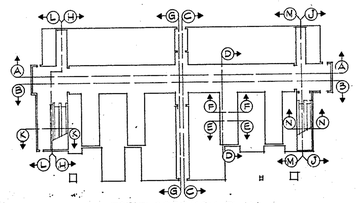

ELEVATION (S/229)

44TH FLOOR ELEVATION
CONTINUED FROM DWG A-AB-228

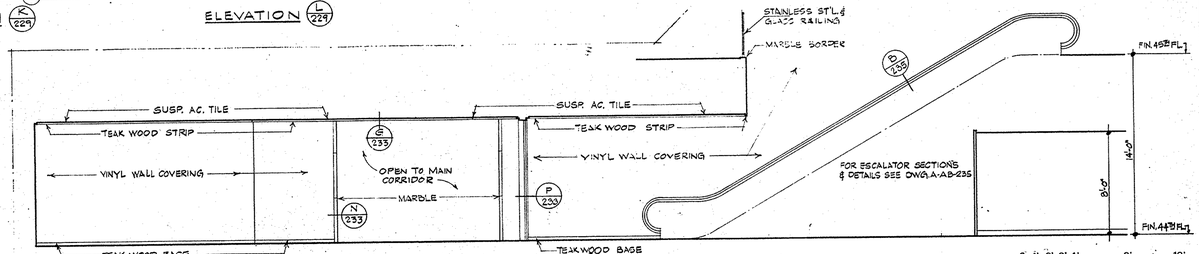

1/4"=1'-0" 0 1' 2' 3' 4' 8' 12'

MINORU YAMASAKI & ASSOCIATES
PROJ. NO.
FILE REF.
DEC 31 1968
REFER TO:

CONTRACT BID DRAWING date 2-9-68 Tower 'A' 3-1-68 Tower 'B'

NO.	DATE	BUL. NO.	BY
2	6-28-68	A-3 5-6	R
1	3-21-68		M.W.

REVISIONS

NO.	DATE	BUL. NO.	BY

REVISIONS

APPROVED

CHIEF, PLANNING DIVISION

DATE

THE WORLD TRADE CENTER

THE PORT OF NEW YORK AUTHORITY

MINORU YAMASAKI & ASSOCIATES
MINORU YAMASAKI, ARCHITECT

WORTHINGTON, SKILLING, HELLE & JACKSON
STRUCTURAL ENGINEERS

JOSEPH R. LORING & ASSOCIATES
ELECTRICAL ENGINEERS

EMERY ROTH & SONS
RICHARD ROTH, ARCHITECT

JAROS, BAUM & BOLLES
MECHANICAL ENGINEERS

THE PORT OF NEW YORK AUTHORITY
PAVING, UTILITIES, FOUNDATIONS

TITLE
78TH FLOOR SKYLOBBY ELEVATIONS

DRAWN	S.F.V.	CHECKED	
SCALE	1/4"=1'-0"	DATE	7-31-67
PROJECT NUMBER		SHEET	OF
DRAWING NUMBER	A-AB-229		

File Juicer