

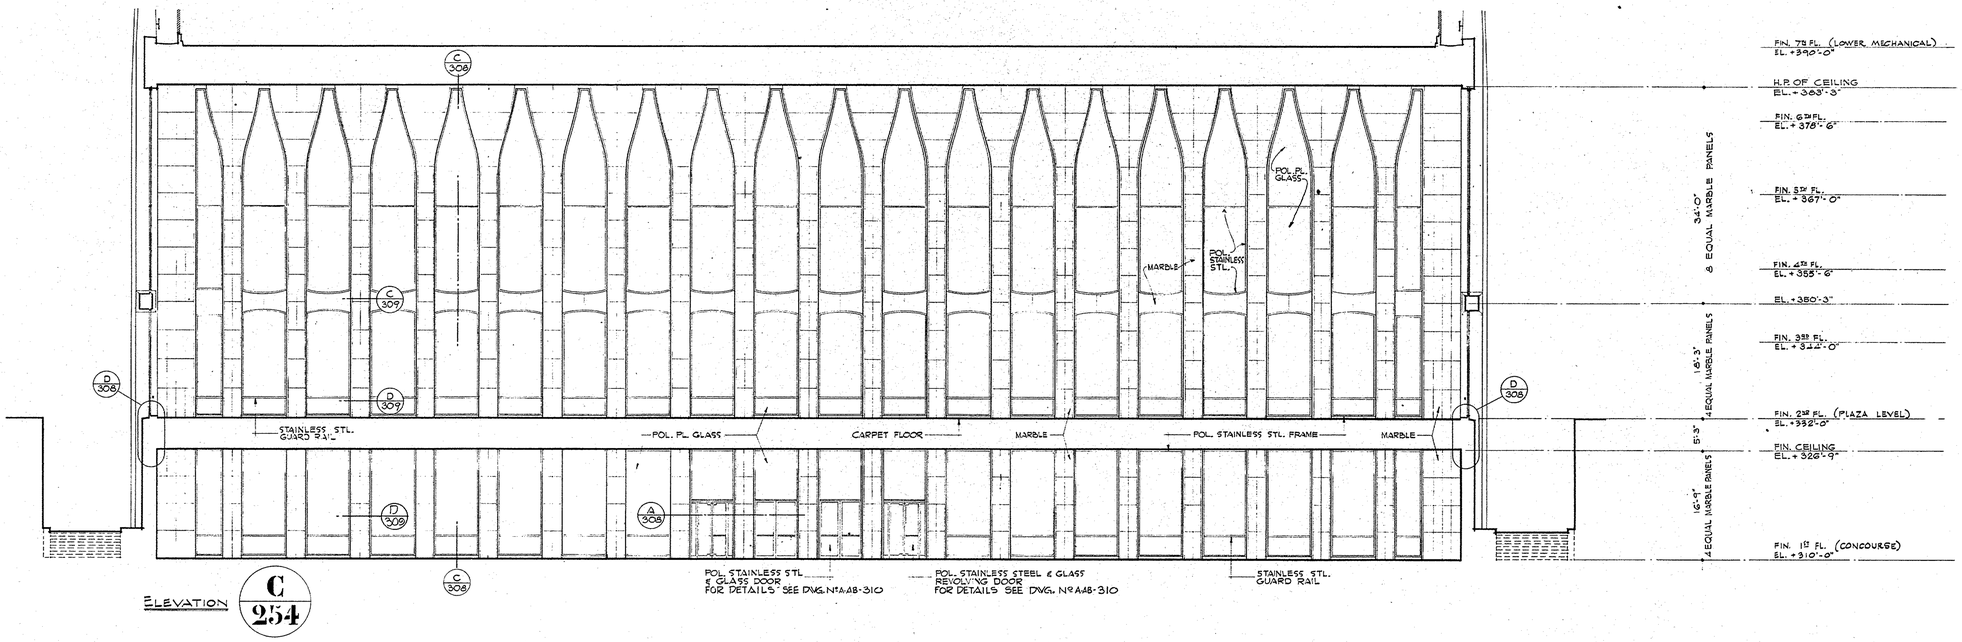


ELEVATION **C 254**

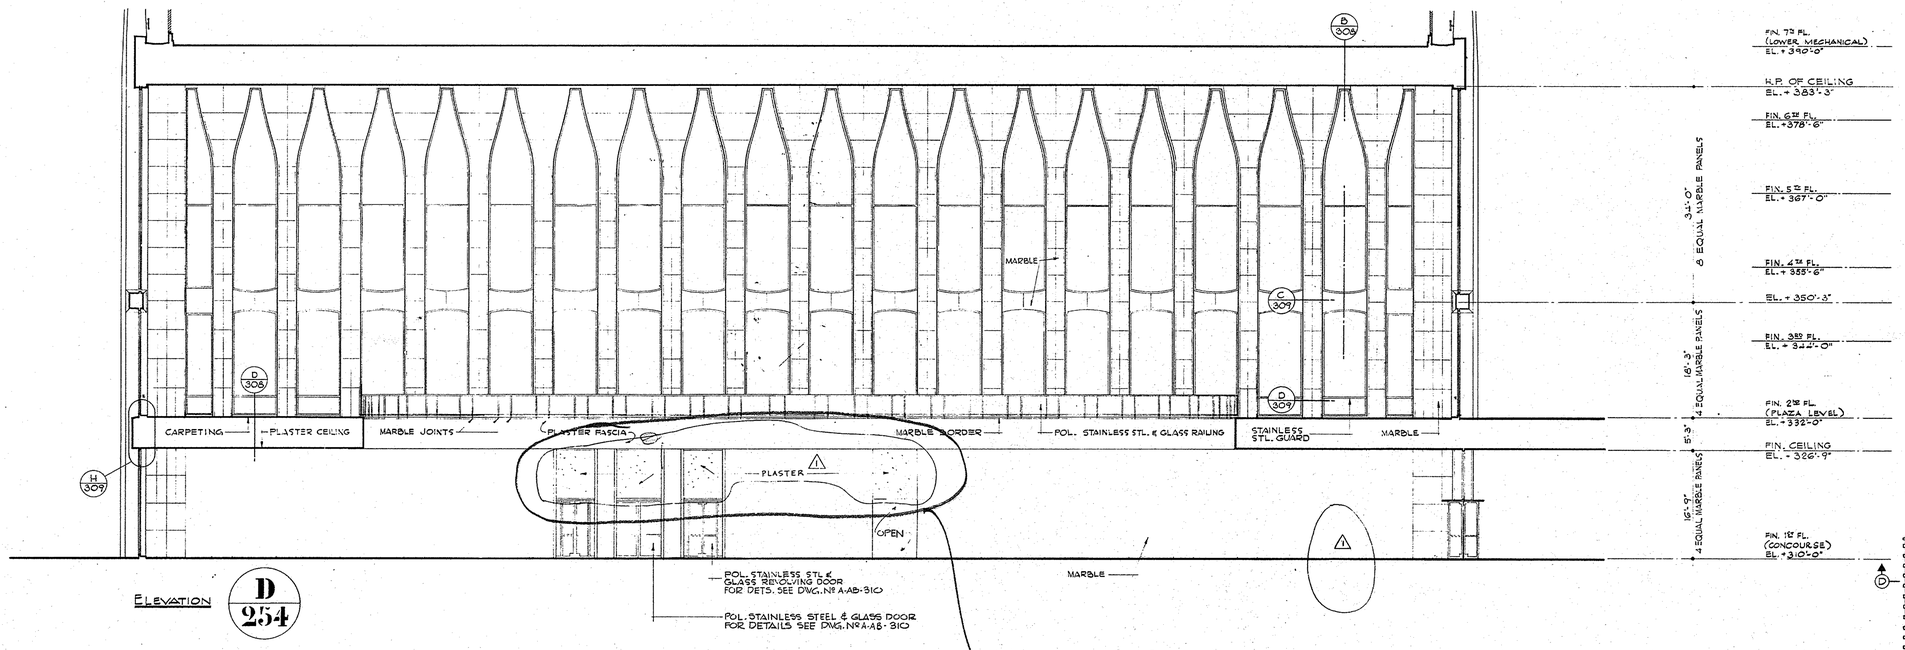

ELEVATION **D 254**

MINORU YAMASAKI & ASSOCIATES
PROJ. NO.
FILE REF.
DEC 3 1968
REFER TO:

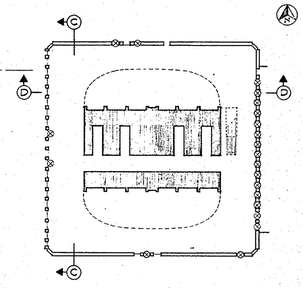

KEY PLAN 1"=50' (SHOWN AT 310' EL)

CONSTRUCTION DRAWING

NOT FINAL — IN PROCESS OF COMPLETION

1/8"=1'-0" 0 4' 8' 16' 24'

CONTRACT BID DRAWING date 2-9-68

NO.	DATE	BUL. NO.	BY
1	3-21-68		M.W.

REVISIONS

NO.	DATE	BUL. NO.	BY

REVISIONS

APPROVED

CHIEF, PLANNING DIVISION

DATE

THE WORLD TRADE CENTER

THE PORT OF NEW YORK AUTHORITY

MINORU YAMASAKI & ASSOCIATES — MINORU YAMASAKI, ARCHITECT
EMERY ROTH & SONS — RICHARD ROTH, ARCHITECT
WORTHINGTON, SKILLING, HELLE & JACKSON — STRUCTURAL ENGINEERS
JAROS, BAUM & BOLLES — MECHANICAL ENGINEERS
JOSEPH R. LORING & ASSOCIATES — ELECTRICAL ENGINEERS
THE PORT OF NEW YORK AUTHORITY — PAVING, UTILITIES, FOUNDATIONS

TITLE: MAIN LOBBY ELEVATIONS 'C' & 'D'

DRAWN	A.D.	CHECKED	
SCALE	1/8"=1'-0"	DATE	7-31-67
PROJECT NUMBER		SHEET	OF
DRAWING NUMBER	A-A-254		

FileJuicer