

FileJuicer

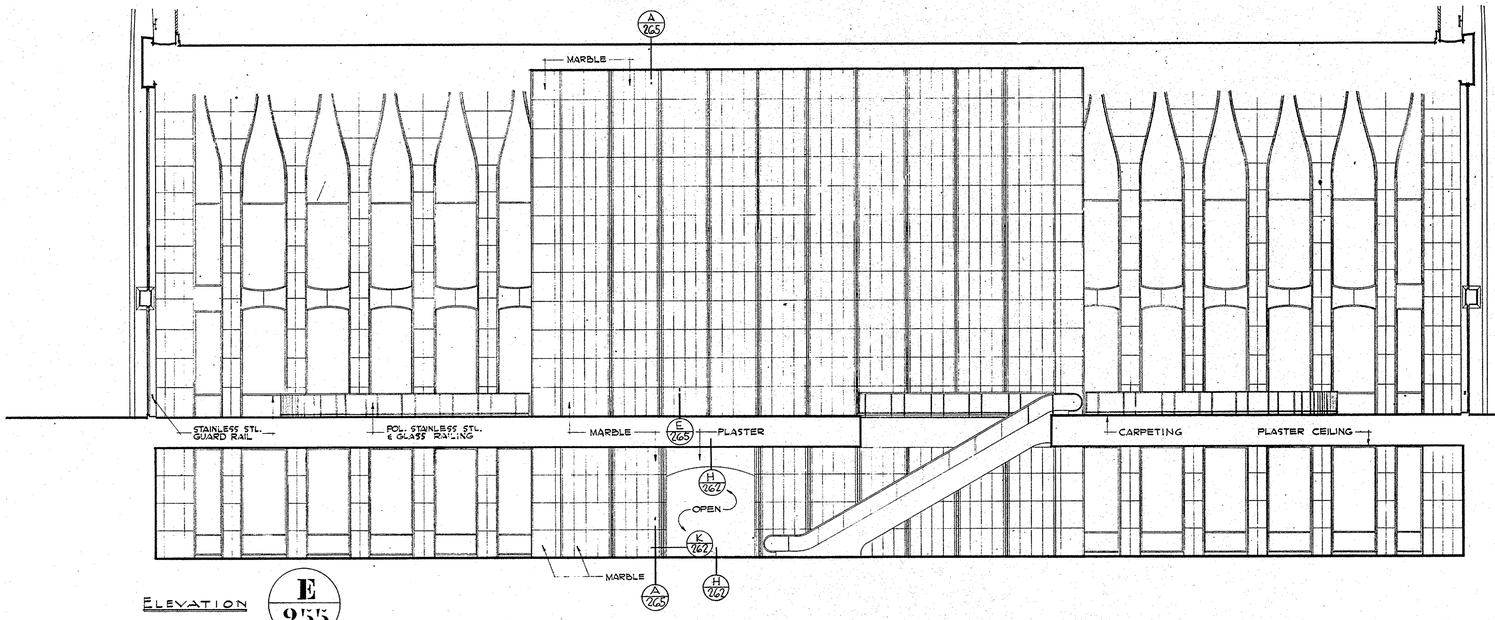

ELEVATION **E** 255


FIN. 7TH FL. (LOWER MECHANICAL) EL. +390'-0"
H.P. OF CEILING EL. + 383'-3"
FIN. 6TH FL. EL. + 378'-6"
FIN. 5TH FL. EL. + 367'-0"
FIN. 4TH FL. EL. + 355'-6"
FIN. 3RD FL. EL. + 344'-0"
FIN. 2ND FL. (PLAZA LEVEL) EL. + 332'-0"
FIN 1ST FL. (CONCOURSE) EL. +310'-0"

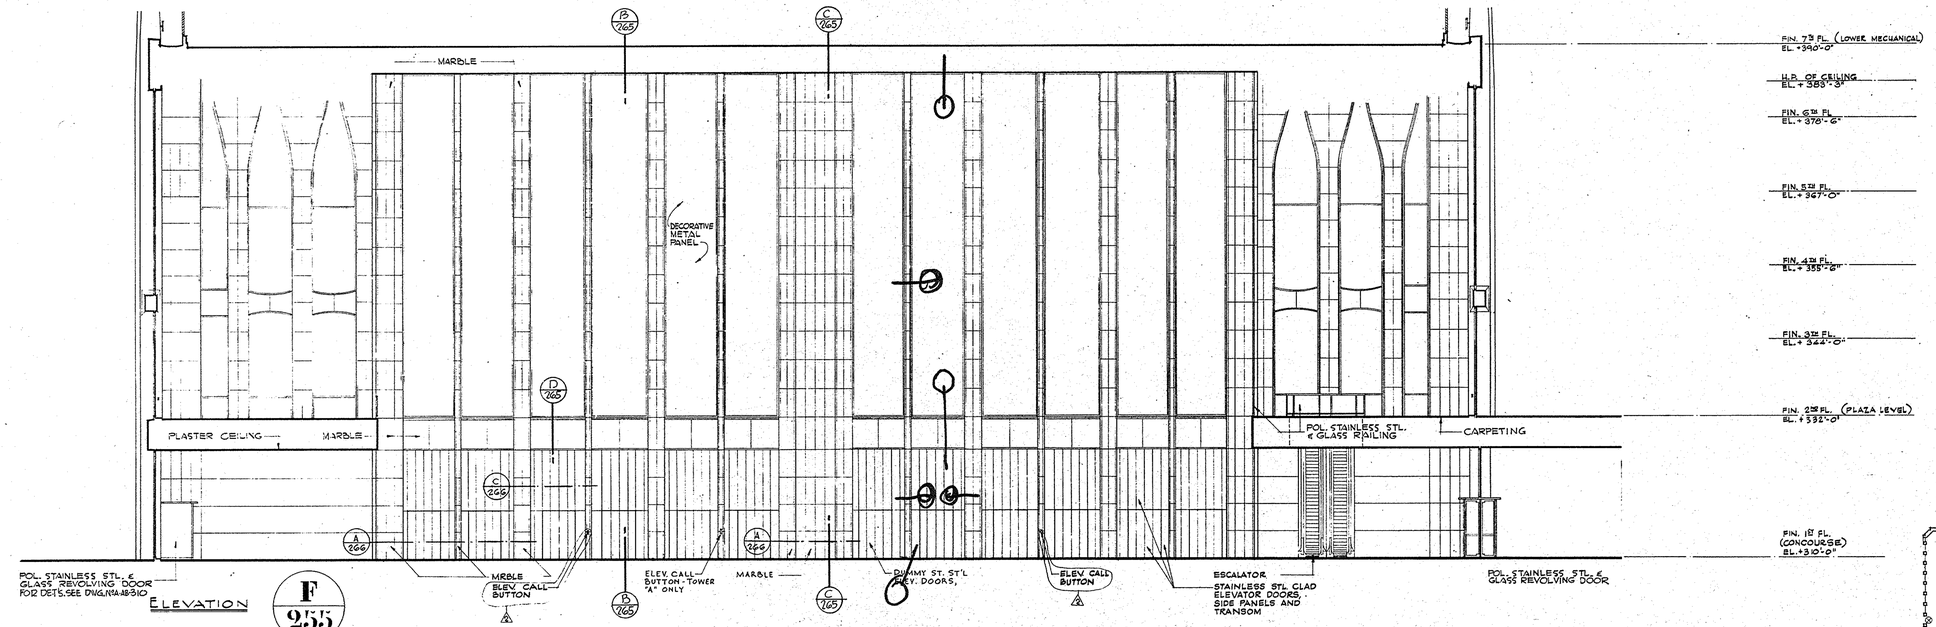

ELEVATION **F** 255

FIN. 7TH FL. (LOWER MECHANICAL) EL. +390'-0"
H.P. OF CEILING EL. + 383'-3"
FIN. 6TH FL. EL. + 378'-6"
FIN. 5TH FL. EL. + 367'-0"
FIN. 4TH FL. EL. + 355'-6"
FIN. 3RD FL. EL. + 344'-0"
FIN. 2ND FL. (PLAZA LEVEL) EL. + 332'-0"
FIN. 1ST FL. (CONCOURSE) EL. +310'-0"

MINORU YAMASAKI & ASSOCIATES
PROJ. NO.
FILE REF.
DEC 8 1966
REFER TO:

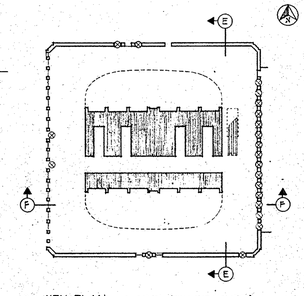

KEY PLAN 1"=50'-0" (SHOWN AT 310'-0" EL)

CONSTRUCTION DRAWING

NOT FINAL—IN PROCESS OF COMPLETION

1/8"=1'-0" 0 4' 8' 16' 24'

CONTRACT BID DRAWING date 2-9-66 Tower 'A' 3-1-66 Tower 'B'

NO.	DATE	BUL. NO.	BY
2	6-22-66	A-8	B/6
1	3-21-66		M.W.

REVISIONS

NO.	DATE	BUL. NO.	BY

REVISIONS

APPROVED

CHIEF, PLANNING DIVISION

DATE

THE WORLD TRADE CENTER

THE PORT OF NEW YORK AUTHORITY

MINORU YAMASAKI & ASSOCIATES — MINORU YAMASAKI, ARCHITECT
EMERY ROTH & SONS — RICHARD ROTH, ARCHITECT
WORTHINGTON, SKILLING, HELLE & JACKSON — STRUCTURAL ENGINEERS
JAROS, BAUM & BOLLES — MECHANICAL ENGINEERS
JOSEPH R. LORING & ASSOCIATES — ELECTRICAL ENGINEERS
THE PORT OF NEW YORK AUTHORITY — PAVING, UTILITIES, FOUNDATIONS

TITLE: MAIN LOBBY ELEVATIONS 'E' & 'F'

DRAWN	S.R.V. & A.B.	CHECKED	
SCALE	1/8"=1'-0"	DATE	7-31-67
PROJECT NUMBER		SHEET	OF
DRAWING NUMBER	A-AB-255		