
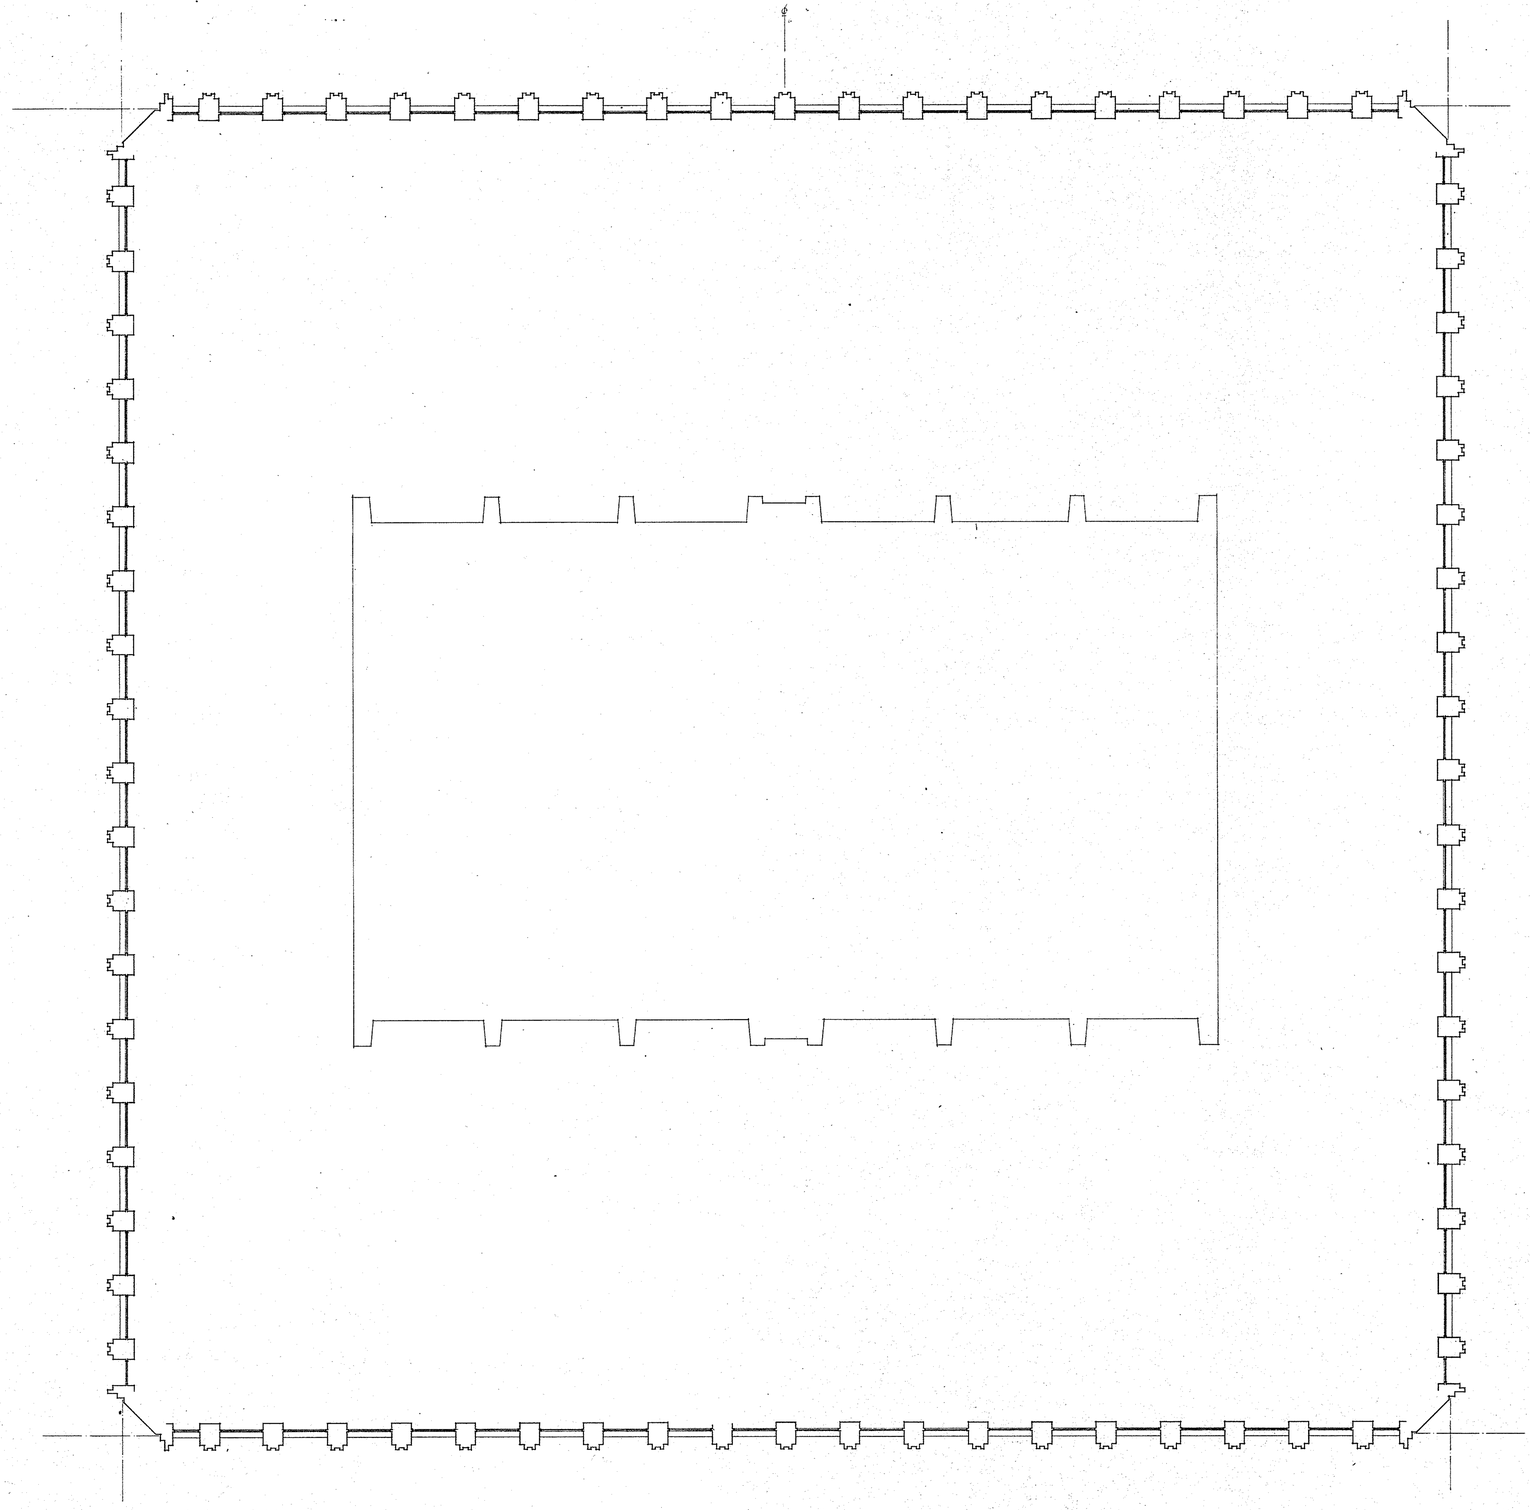


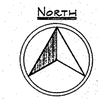

MINORU YAMASAKI & ASSOCIATES
PROJ. NO.
FILE REF.
REFER TO:
DEC 3 1968

CONSTRUCTION DRAWING
NOT FINAL — IN PROCESS OF COMPLETION

1/8"=1'-0" 0 4 8' 16' 24

CONTRACT BID DRAWING date 2-2-68 Tower 'A' 3-1-68 Tower 'B'

NO.	DATE	BUL. NO.	BY	NO.	DATE	BUL. NO.	BY

REVISIONS REVISIONS

REGISTERED ARCHITECT STATE OF NEW YORK

APPROVED

CHIEF, PLANNING DIVISION

DATE

THE WORLD TRADE CENTER

THE PORT OF NEW YORK AUTHORITY

MINORU YAMASAKI & ASSOCIATES
MINORU YAMASAKI, ARCHITECT

EMERY ROTH & SONS
RICHARD ROTH, ARCHITECT

WORTHINGTON, SKILLING, HELLE & JACKSON
STRUCTURAL ENGINEERS

JAROS, BAUM & BOLLES
MECHANICAL ENGINEERS

JOSEPH R. LORING & ASSOCIATES
ELECTRICAL ENGINEERS

THE PORT OF NEW YORK AUTHORITY
PAVING, UTILITIES, FOUNDATIONS

TITLE
MAIN LOBBY PLAZA
REFLECTED CEILG. PLAN

DRAWN	S.F.Y.	CHECKED	
SCALE	1/8"=1'-0"	DATE	7-31-67
PROJECT NUMBER		SHEET	OF
DRAWING NUMBER	A-AB-258		

FileJuicer