
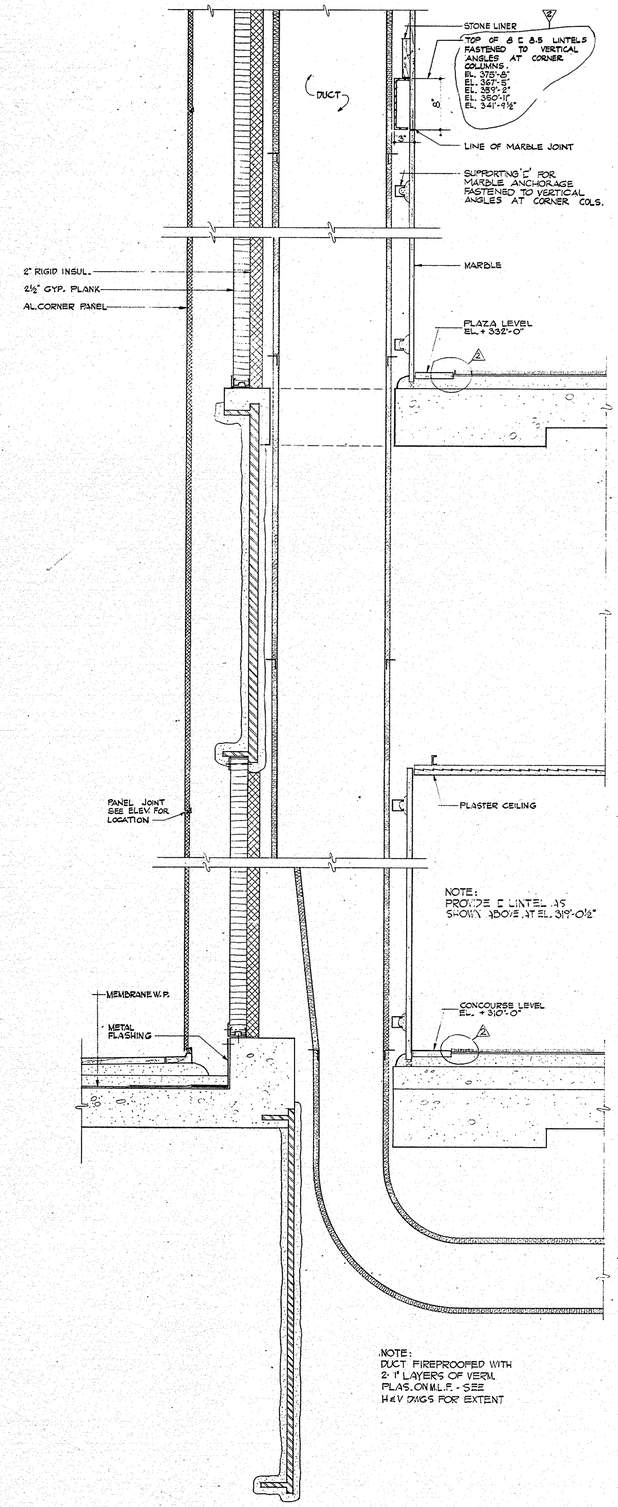


A/267 SECTION THROUGH CORNER AT BASE

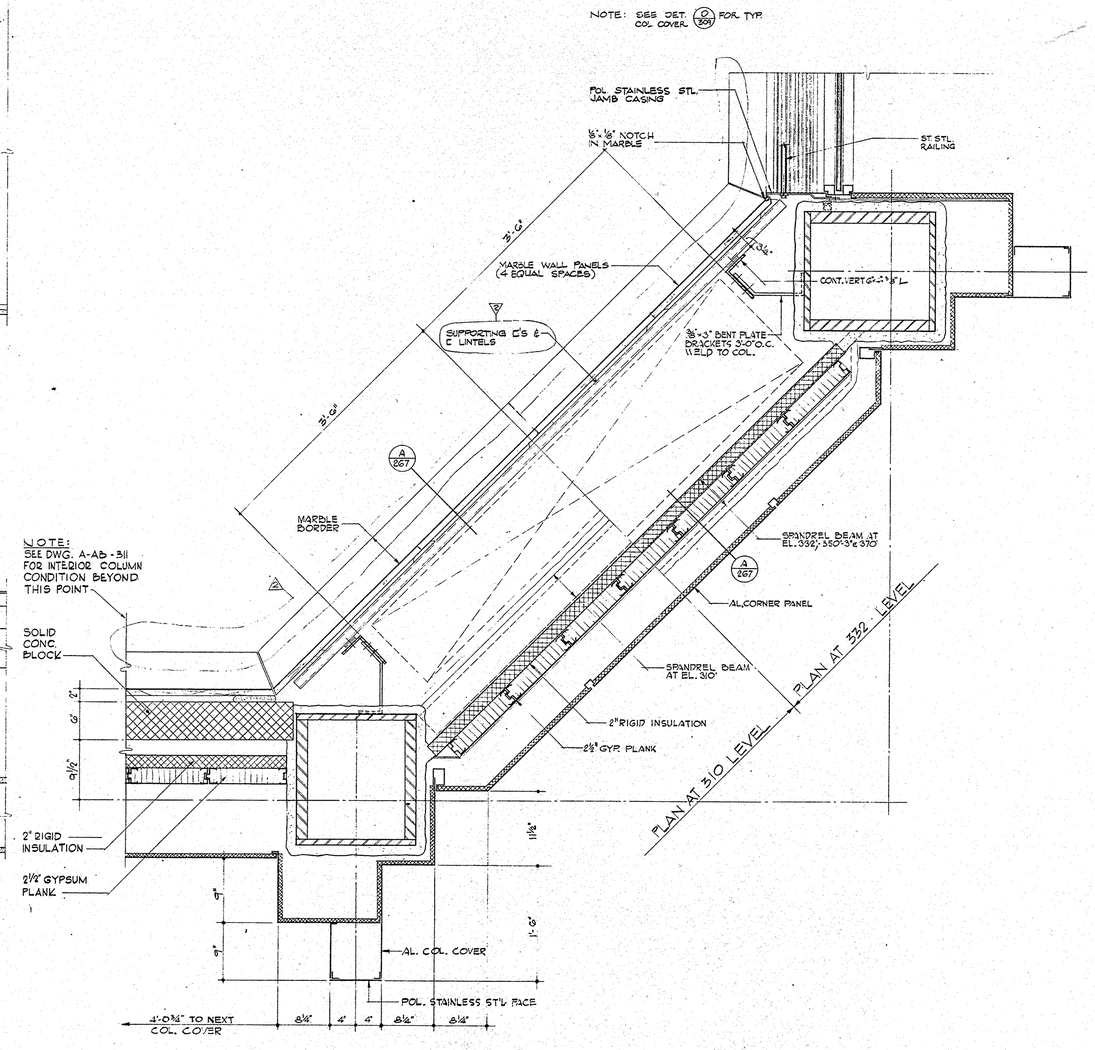

B/267 PLAN OF CORNER AT BASE

1/2

9

1

MINORU YAMASAKI & ASSOCIATES
PROJ. NO.
FILE REF.
DEC 8 1968
REFER TO:

CONSTRUCTION DRAWING
NOT FINAL—IN PROCESS OF COMPLETION

1½" 11'-0" 0 9" 1' 2'

CONTRACT BID DRAWING date 2-9-68 Tower 'A' 5-1-68 Tower 'B'

NO.	DATE	BUL. NO.	BY
2	6-20-68	A-B-86	E
1	3-21-68	A-1	M.W.

REVISIONS

APPROVED

CHIEF, PLANNING DIVISION

DATE

THE WORLD TRADE CENTER
THE PORT OF NEW YORK AUTHORITY

MINORU YAMASAKI & ASSOCIATES
MINORU YAMASAKI, ARCHITECT

WORTHINGTON, SKILLING, HELLE & JACKSON
STRUCTURAL ENGINEERS

JOSEPH R. LORING & ASSOCIATES
ELECTRICAL ENGINEERS

EMERY ROTH & SONS
RICHARD ROTH, ARCHITECT

JAROS, BAUM & BOLLES
MECHANICAL ENGINEERS

THE PORT OF NEW YORK AUTHORITY
PAVING, UTILITIES, FOUNDATIONS

TITLE: MAIN LOBBY EXTERIOR CORNER DETAILS

DRAWN	A.B.	CHECKED	
SCALE	1½"=1'-0"	DATE	7-31-67
PROJECT NUMBER		SHEET	OF
DRAWING NUMBER	A-AB-267		

FileJuicer