

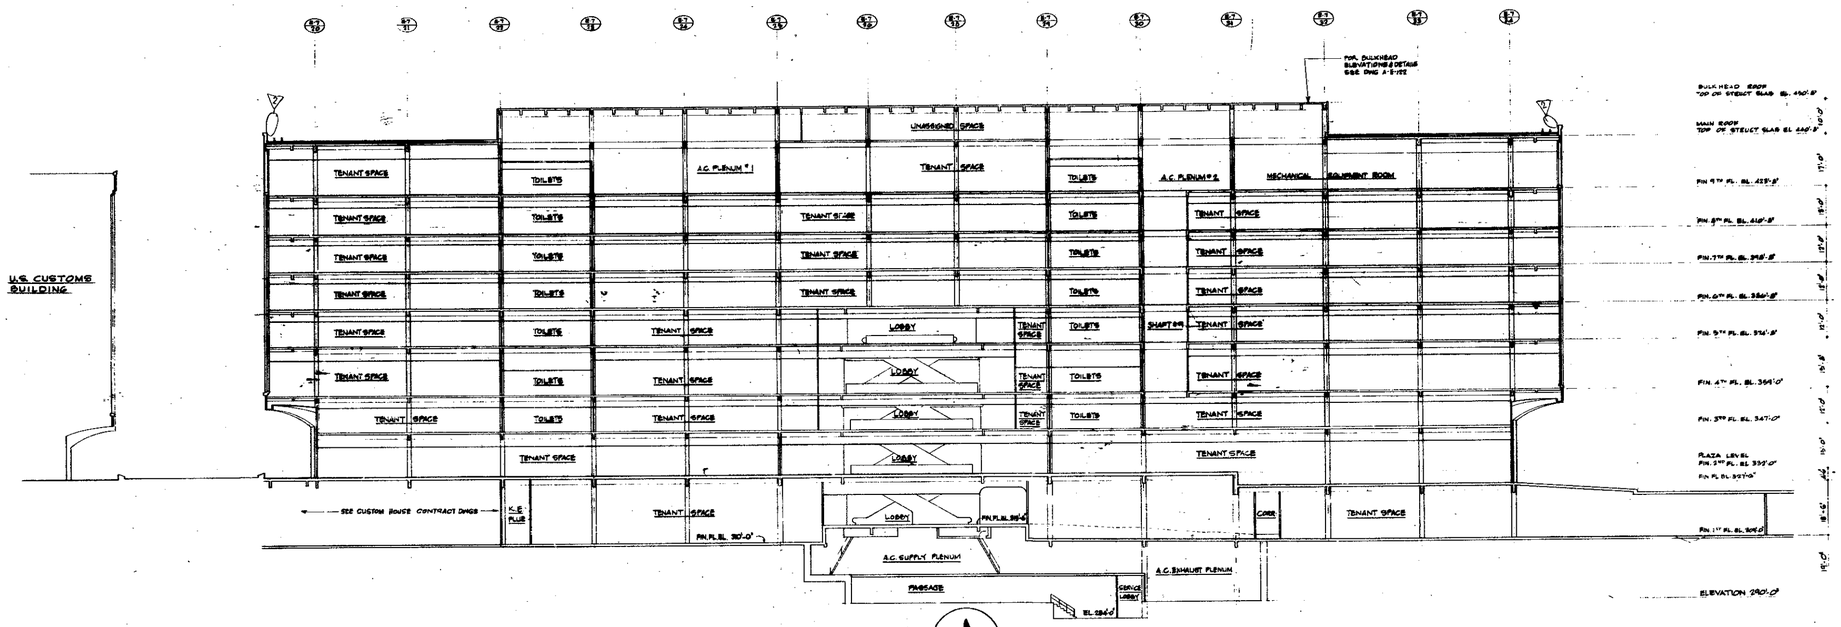


SECTION A/101

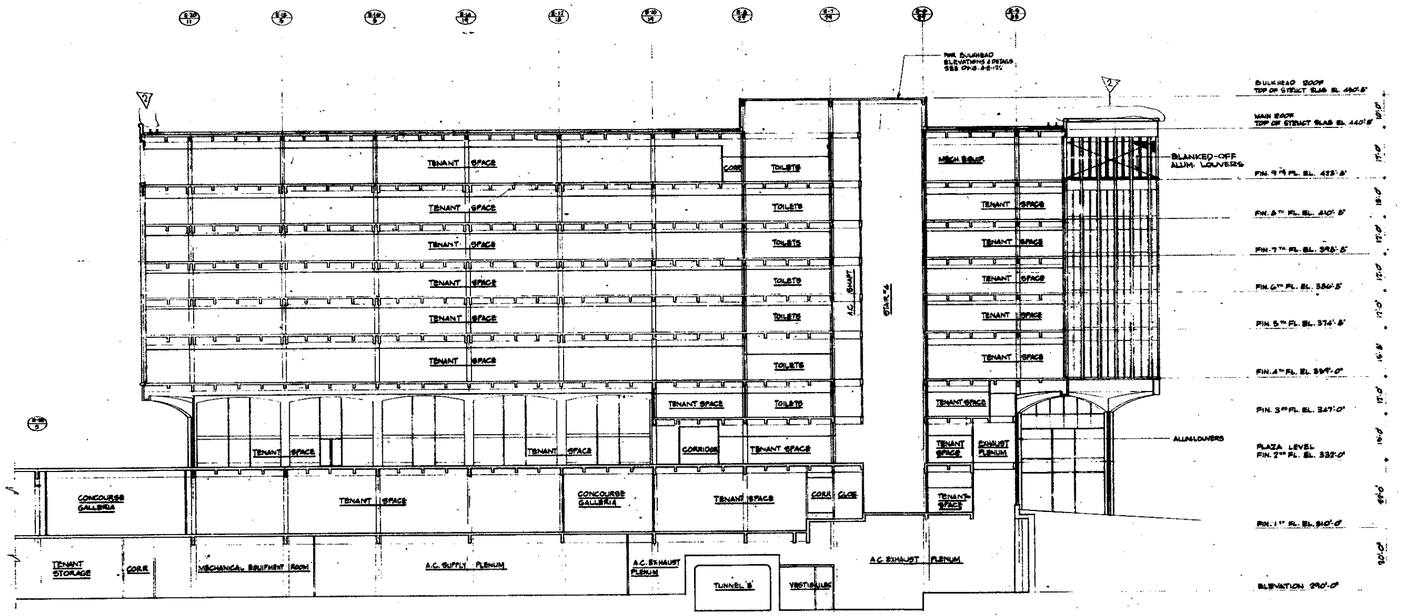

SECTION B/101

NOTES:
1- FOR GENERAL NOTES, KEY TO MATERIALS & ABBREVIATIONS SEE DWG. NO. A-E-2 & A-E-3

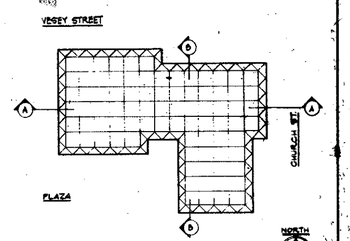

KEY PLAN 1/100'-0"

1/16"=1'-0" 0 6' 12' 24' 36' 48'

RECEIVED
DEC 2 8 1990
LESLIE E. ROBERTSON ASSOCIATES
211 EAST 46TH ST., N.Y.C. 10017

CONTRACT BID DRAWING date 8-22-69

NO.	DATE	REVISIONS	BY
4	4-15-70	B-5	A.T.H.
3	11-26-69	B-1	K.H.

APPROVED
CHIEF, PLANNING DIVISION
DATE

THE WORLD TRADE CENTER
THE PORT OF NEW YORK AUTHORITY

MINORU YAMASAKI & ASSOCIATES
MINORU YAMASAKI, ARCHITECT
EMERY ROTH & SONS
RICHARD ROTH, ARCHITECT
WORTHINGTON, SKILLING, HELLE & JACKSON
STRUCTURAL ENGINEERS
JAROS, BAUM & BOLLES
MECHANICAL ENGINEERS
JOSEPH R. LORING & ASSOCIATES
ELECTRICAL ENGINEERS
THE PORT OF NEW YORK AUTHORITY
PAVING, UTILITIES, FOUNDATIONS

TITLE: NORTHEAST PLAZA BUILDING
CROSS SECTIONS

DRAWN	J.M.B.	CHECKED	
SCALE	1/16"=1'-0"	DATE	7-28-69
PROJECT NUMBER		SHEET	OF
DRAWING NUMBER	A-E-101		