

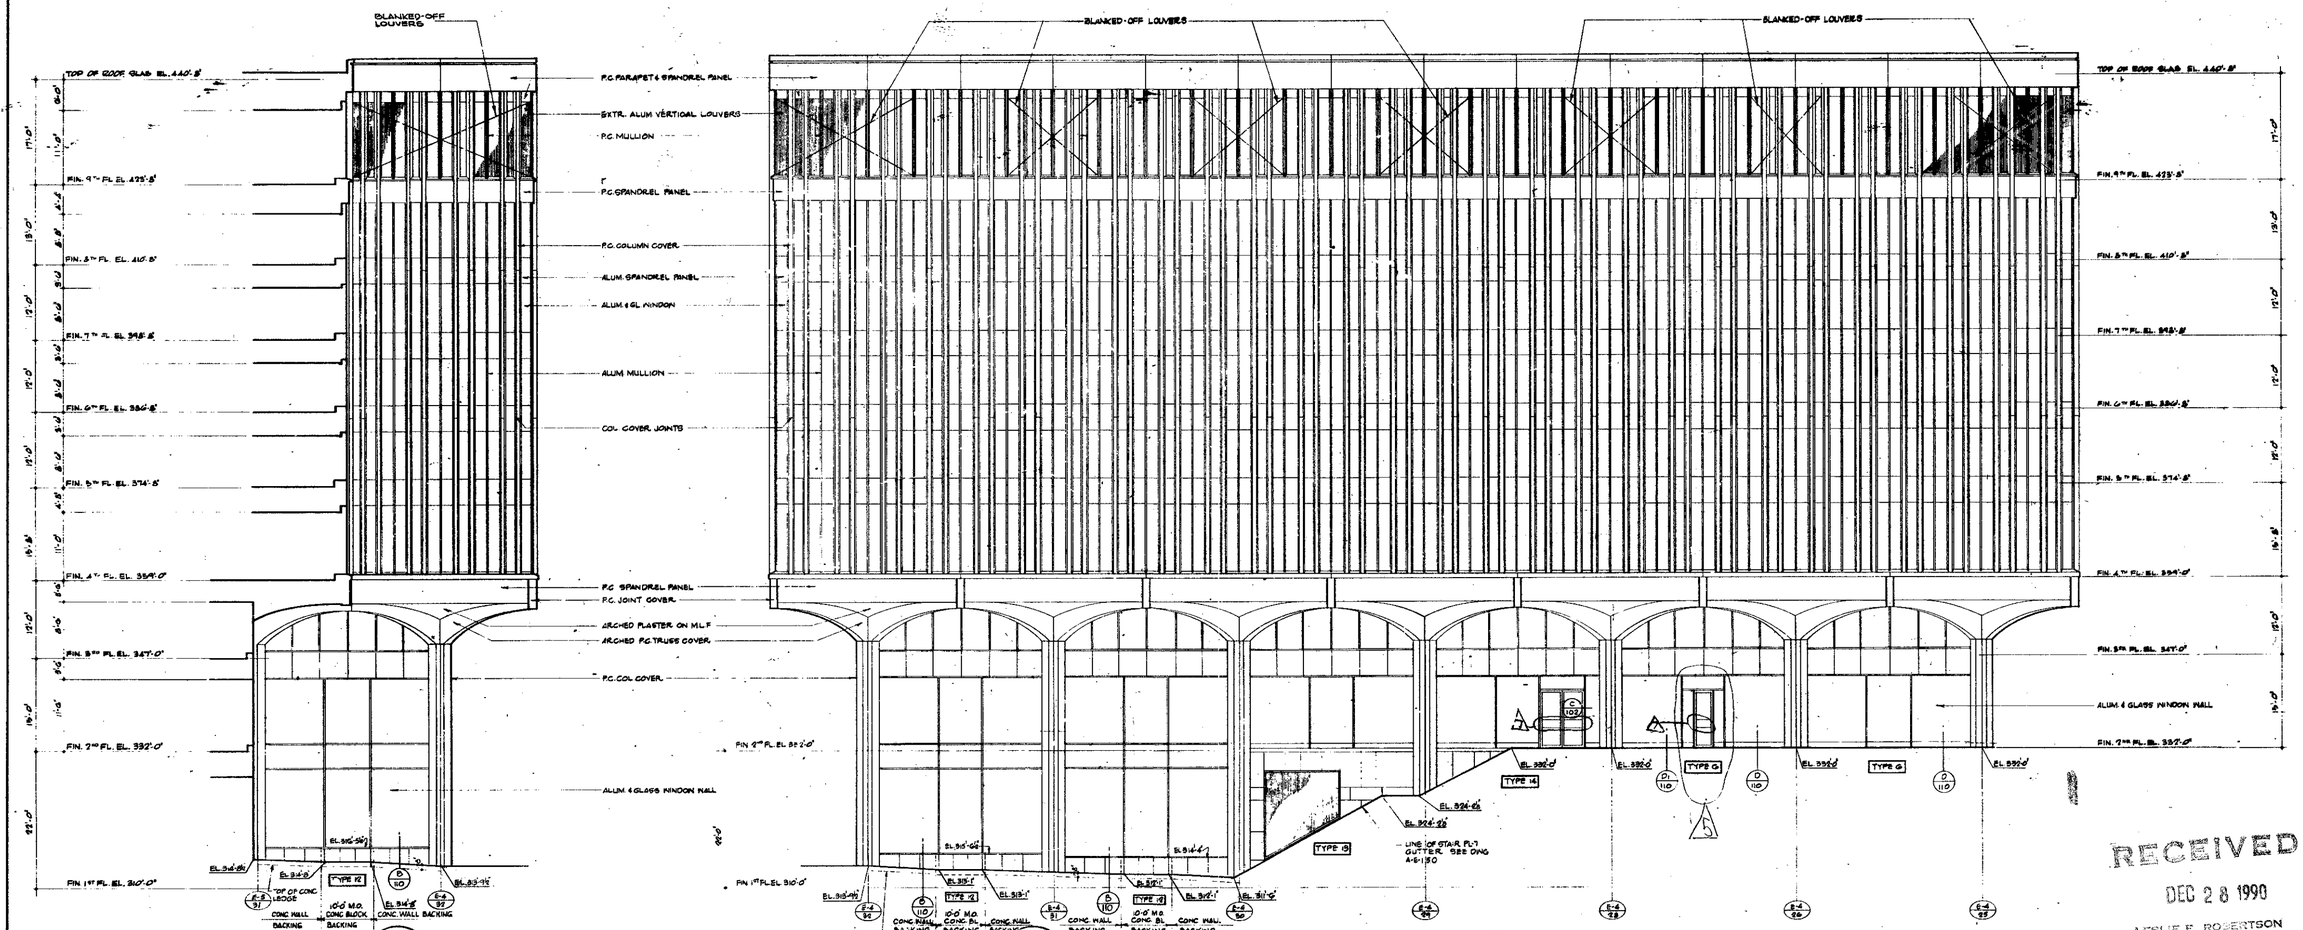


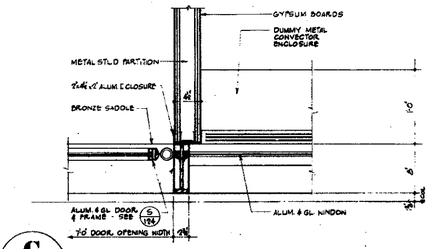


C 102 EXTERIOR DOOR JAMB DET. COLS. B4 & B5

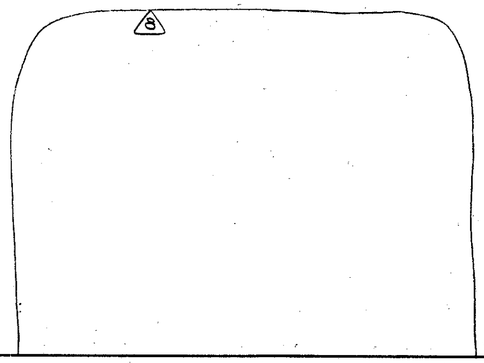

BULLETINS NOT DATED ARE IN PROCESS OF COMPLETION

NOTES
1- FOR GENERAL NOTES, KEY TO MATERIALS & ABBREVIATIONS SEE DWG. NO. A-E-0&A-E-3
2- FOR TYPES & DETAILS OF ARCHED BASE BAYS SEE DWG NO. A-E-107 THRU A-E-117
3- ALL CURTAIN WALL COMPONENTS SHOWN ON THIS DRAWING AS PRECAST CONCRETE OR "PC" SHALL BE FABRICATED OF ALUMINUM IN ACCORDANCE WITH APPROVED SHOP DRAWINGS. DETAILS SHALL BE USED FOR PROFILE DESIGN & APPEARANCE ONLY.

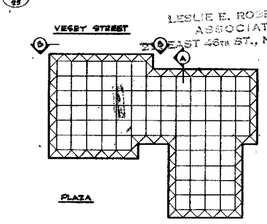

KEY PLAN 1"=100'-0"

1½"=1'-0" 0 3" 6" 1' 2'
1/8"=1'-0" 0 4' 8' 16' 24'

RECEIVED
DEC 28 1990
LESLIE E. ROBERTSON ASSOCIATES
250 EAST 46th ST., N.Y.C. 10017

CONTRACT BID DRAWING date 6-25-69

NO.	DATE	SUB. NO.	BY
1	6-25-69	E-169	DE
2			AK
3	10-4-72	E-42	JB
4		E-37	LJT
5	6-14-73	E-1	RTH
6	4-8-74	E-3	RTH
7	4-8-74	E-5	RTH
8	11-28-84	E-1	KM

REVISIONS

APPROVED
CHIEF, PLANNING DIVISION
DATE

THE WORLD TRADE CENTER
THE PORT OF NEW YORK AUTHORITY

MINORU YAMASAKI & ASSOCIATES
MINORU YAMASAKI, ARCHITECT

WORTHINGTON, SKILLING, HELLE & JACKSON
STRUCTURAL ENGINEERS

JOSEPH R. LORING & ASSOCIATES
ELECTRICAL ENGINEERS

EMERY ROTH & SONS
RICHARD ROTH, ARCHITECT

JAROS, BAUM & BOLLES
MECHANICAL ENGINEERS

THE PORT OF NEW YORK AUTHORITY
PAVING UTILITIES, FOUNDATIONS

TITLE: NORTHEAST PLAZA BUILDING ELEVATIONS 'A' AND 'B'

DRAWN	J.M.-E.	CHECKED	
SCALE	1/16" & 1/8" FULL SIZE	DATE	7-28-69
PROJECT NUMBER		SHEET	OF
DRAWING NUMBER	A-E-102		