

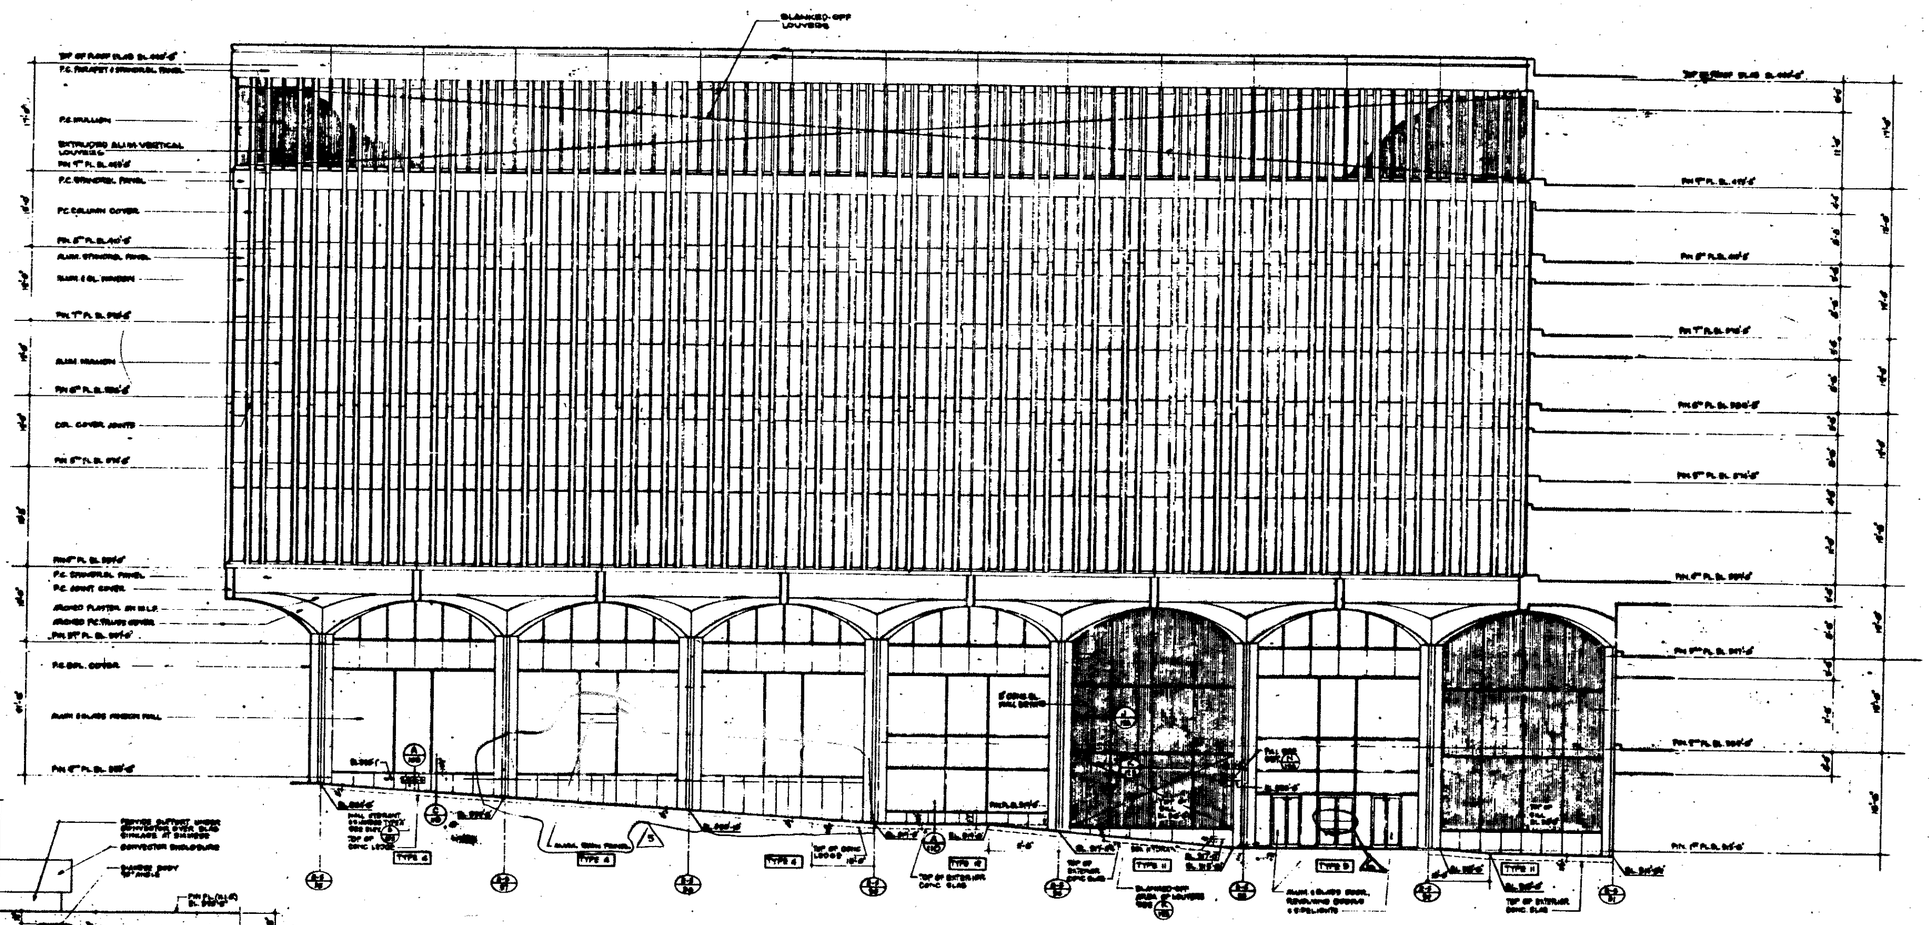


ELEVATION C/103

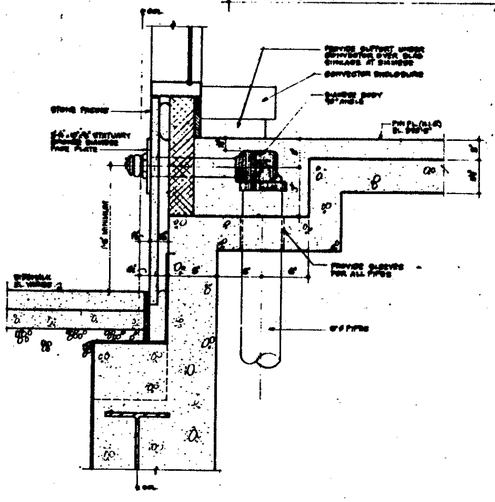


A/103 SECTION

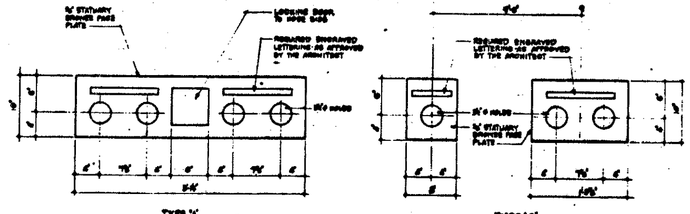

B/103 SIAMESE CONNECTIONS AND VALVE PLATES

BULLETINS NOT DATED ARE IN PROCESS OF COMPLETION

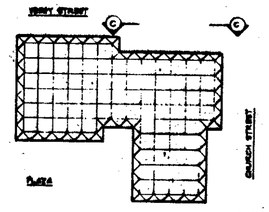

NOTES

1- FOR GENERAL NOTES, KEY TO MATERIALS & ABBREVIATIONS SEE DWG. NO. A-0-2 & A-0-3

2- FOR TYPES & DETAILS OF ALUMINUM SASH SEE DWG. NOS. A-8-17 THRU A-8-27

3- ALL CURTAIN WALL COMPONENTS SHOWN ON THIS DRAWING AS "PRECAST CONCRETE" OR P.C. SHALL BE FABRICATED OF ALUMINUM IN ACCORDANCE WITH APPROVED SHOP DRAWINGS. DETAILS SHALL BE USED FOR PROFILE DESIGN & APPEARANCE ONLY.

CONTRACT NO.	DRAWING DWG. A-1-17			
				A-1
	A	10-1-71	BS-MS	A/1
	A	4-28-72	P.S.	A/2
	A	6-8-72	S.M.	A/3
	A	6-16-72	BS	A/4
	A	11-10-72	S.H.	A/5

DEVISIONS

DEVISIONS

THE WORLD TRADE CENTER
THE PORT OF NEW YORK AUTHORITY

MINORU YAMASAKI & ASSOCIATES
MINORU YAMASAKI, ARCHITECT

EMERY ROTH & SONS
RICHARD ROTH, ARCHITECT

WORTHINGTON, SKILLING, HELLE & ANDERSON
MECHANICAL ENGINEERS

JAROS, BAUM & BOLLES
MECHANICAL ENGINEERS

JOSEPH R. LORING & ASSOCIATES
ELECTRICAL ENGINEERS

THE PORT OF NEW YORK AUTHORITY
PAVING UTILITIES, FOUNDATIONS

TITLE: NORTHEAST PLAZA BUILDING
ELEVATION 'C'

DRAWN	R.T.H.	CHECKED	
SCALE	1/4"-1'-0"	DATE	7-25-69
PROJECT DIRECTOR		CHIEF	BY

A·E·103