

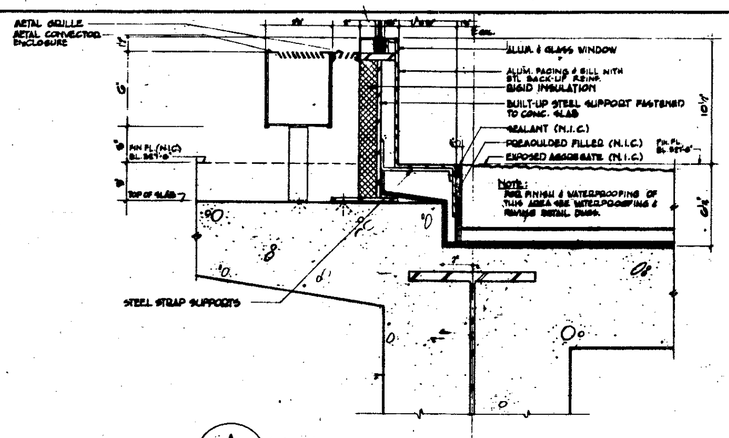



A/104 BASE WINDOW SILL @ 2nd FLOOR BETWEEN COLS (E.20/C) & (E.21/C)
SCALE: 3/4"=1'-0"

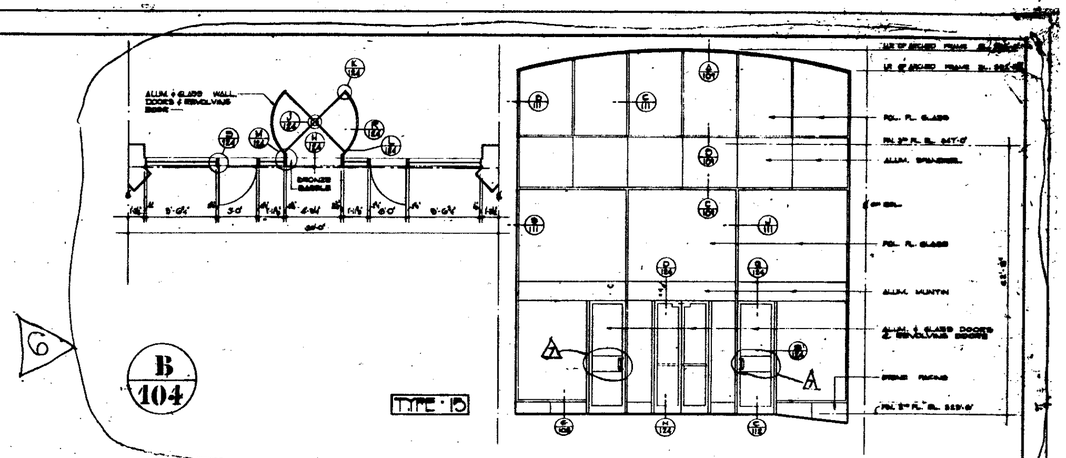

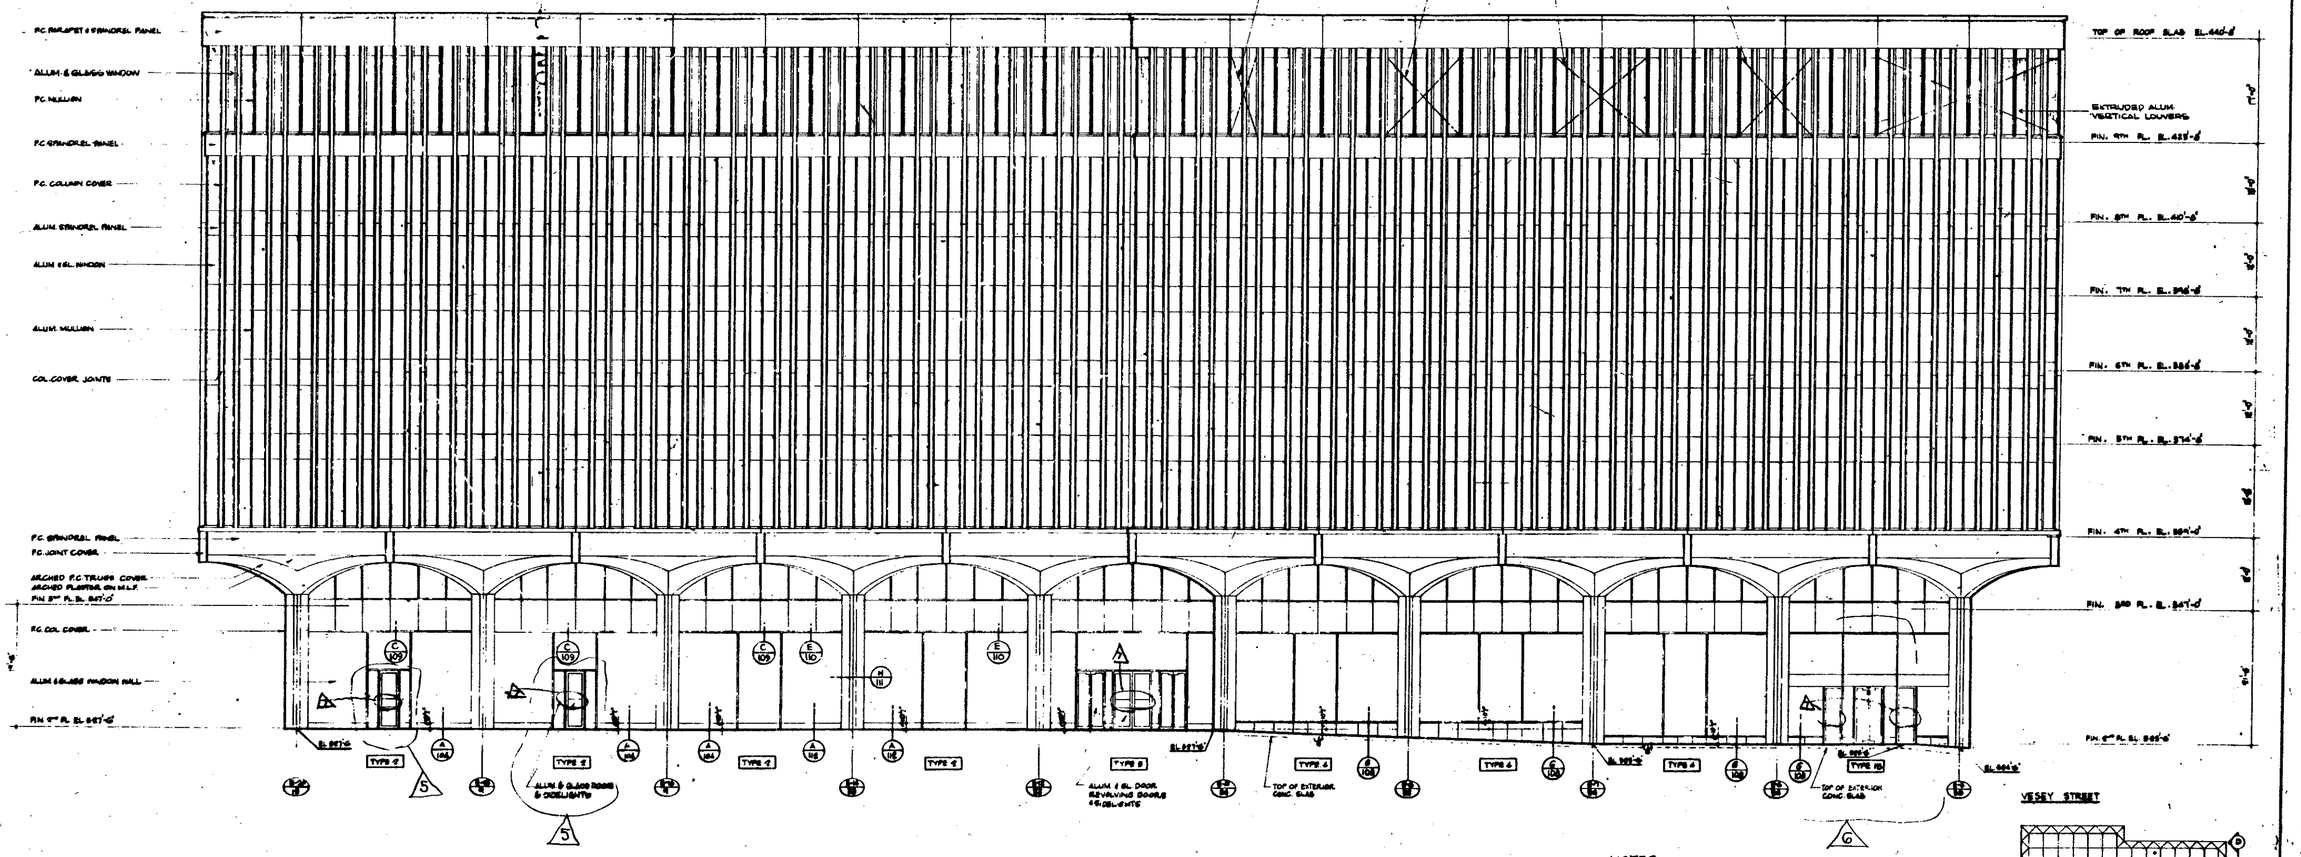

ELEVATION D/104

NOTES
1- FOR GENERAL NOTES, KEY TO MATERIALS & ABBREVIATIONS SEE DWG NO A-S-2 & A-S-3
2- FOR TYPES & DETAILS OF ARCHED BASE BAYS SEE DWG NO. A-E-101 THRU A-E-107
3- FOR TYPICAL CONVECTOR ENCLOSURE DETAILS SEE DWG A-E-111
4- ALL CURTAIN WALL COMPONENTS SHOWN ON THIS DRAWING AS "PRECAST CONCRETE OR PC" SHALL BE FABRICATED OF ALUMINUM IN ACCORDANCE WITH APPROVED SHOP DRAWINGS DETAILS SHALL BE USED FOR PROFILE DESIGN & APPEARANCE ONLY.

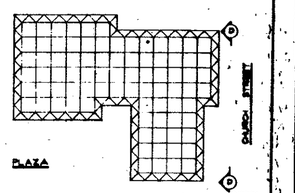

KEY PLAN 1"=200'-0"

1/8"=1'-0" 0 4' 8' 16' 24'

BULLETINS NOT DATED ARE IN PROCESS OF COMPLETION

CONTRACT BID DRAWING date 6-21-71

NO.	DATE	REVISIONS	BY
A			A.K.
9	10-7-71	E-44	J.T.
8		E-27	S.B.
4	6-15-70	E-3	R.T.
3	5-15-70	E-1	R.T.
2	5-15-70	P-5	R.T.
1	1-26-70	E-1	R.T.

APPROVED
CHIEF, PLANNING DIVISION
DATE

THE WORLD TRADE CENTER
THE PORT OF NEW YORK AUTHORITY

MINORU YAMASAKI & ASSOCIATES
MINORU YAMASAKI, ARCHITECT

EMERY ROTH & SONS
RICHARD ROTH, ARCHITECT

WORTHINGTON, SKILLING, HELLE & JACKSON
STRUCTURAL ENGINEERS

JAROS, BAUM & BOLLES
MECHANICAL ENGINEERS

JOSEPH R. LORING & ASSOCIATES
ELECTRICAL ENGINEERS

THE PORT OF NEW YORK AUTHORITY
PAVING UTILITIES, FOUNDATIONS

TITLE: NORTHEAST PLAZA BUILDING
ELEVATION 'D'

DRAWN	N.S.	CHECKED	
SCALE	1/8" = 1'-0"	DATE	7-26-71
PROJECT MANAGER		SHEET	OF
DRAWING NUMBER	A·E·104		