

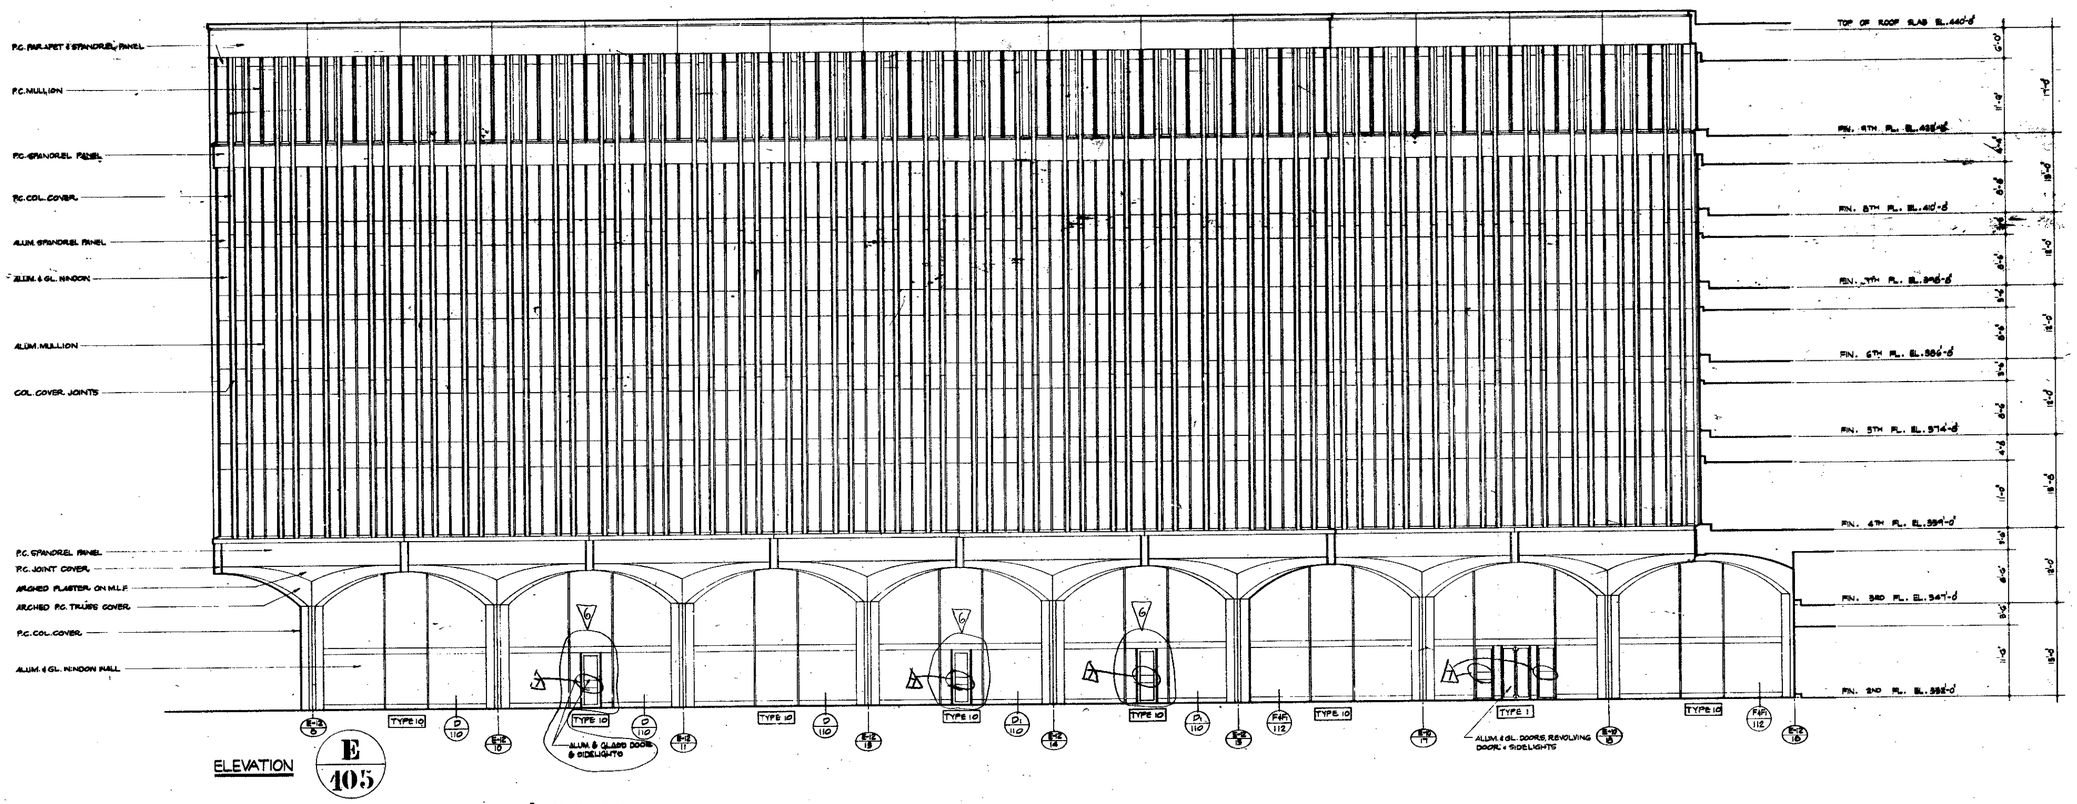


ELEVATION **E** / 405

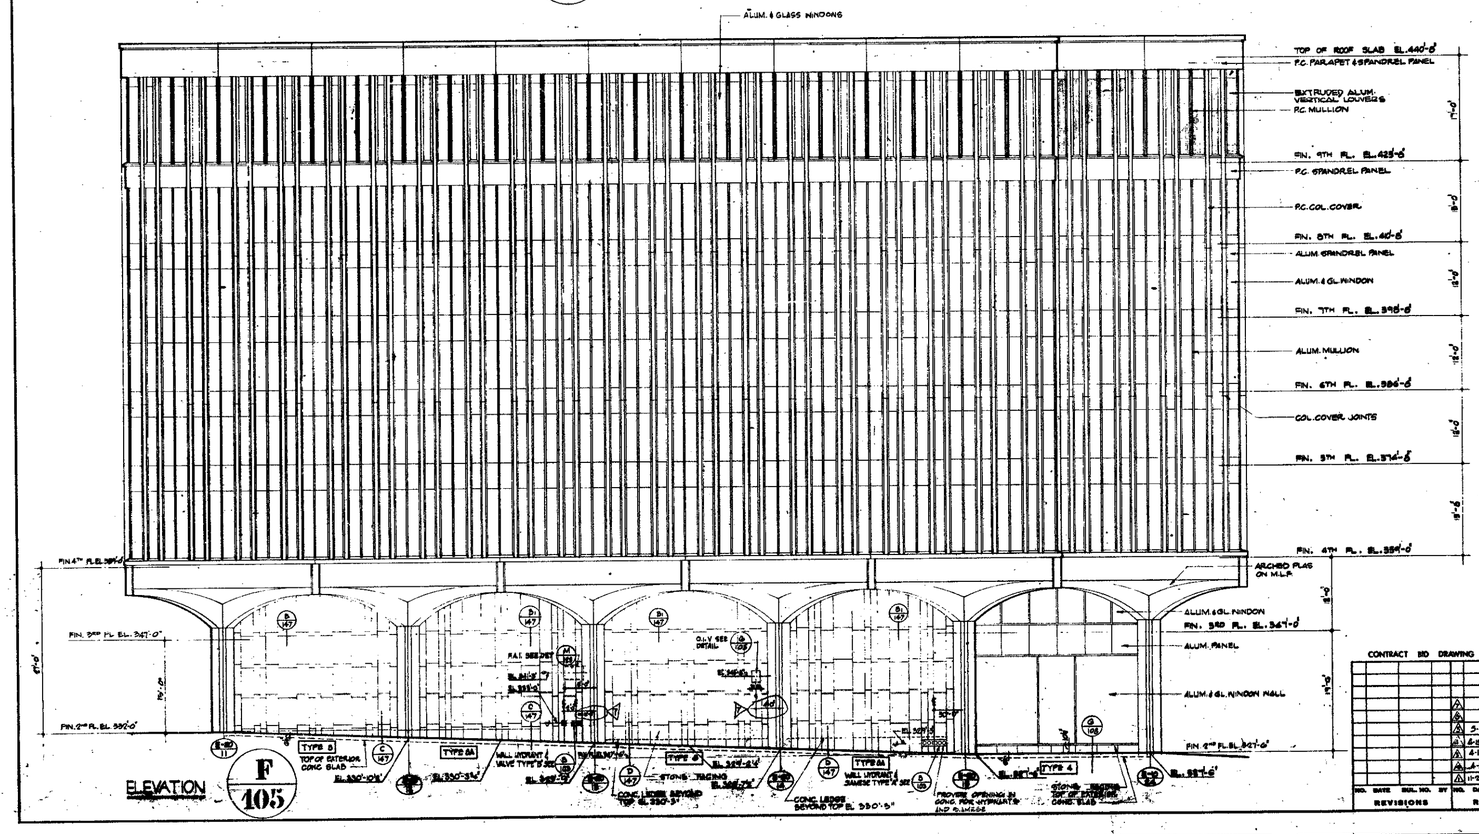

ELEVATION **F** / 405

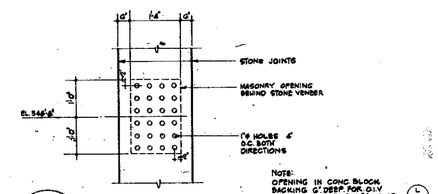


NOTE:
OPENING IN CONC. BLOCK BACKING 6" DEEP FOR O.I.V. PIPE PROVIDE 2"ø I.P.S. W/ L SWITCH (L 165)

G / 405
PERFORATED STONE PATTERN FOR O.I.V.
SCALE: 1½"=1'-0"

NOTES:
1- FOR GENERAL NOTES, KEY TO MATERIALS & ABBREVIATIONS, SEE DWG NO. A-E-2 & A-E-3
2- FOR TYPES & DETAILS OF ARCHED BASE BAYS SEE DWGS NO. A-E-101 THRU A-E-117
3- ALL CURTAIN WALL COMPONENTS SHOWN ON THIS DRAWING AS "PRECAST CONCRETE" OR "P.C." SHALL BE FABRICATED OF ALUMINUM IN ACCORDANCE WITH APPROVED SHOP DRAWINGS. DETAILS SHALL BE USED FOR PROFILE DESIGN & APPEARANCE ONLY

BULLETINS NOT DATED ARE IN PROCESS OF COMPLETION

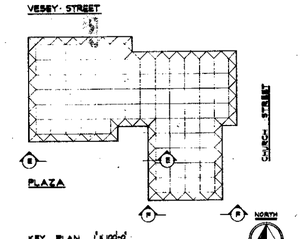

KEY PLAN 1"=100'-0"

RECEIVED
DEC 28 1990
LESLIE E. ROBERTSON ASSOCIATES
211 EAST 43rd ST., N.Y.C. 10017

1/8"=1'-0" 0 4' 8' 16' 24'

CONTRACT BID DRAWING date 6-25-69

NO.	DATE	DWN.	BY
5	5-29-70	E-37	L.F.S.
4	5-6-70	E-7	A.W.
3	4-15-70	E-3	K.F.H.
2	4-15-70	E-5	K.F.H.
1	11-28-69	E-1	K.F.H.

REVISIONS

APPROVED
CHIEF, PLANNING DIVISION
DATE

THE WORLD TRADE CENTER
THE PORT OF NEW YORK AUTHORITY

MINORU YAMASAKI & ASSOCIATES
MINORU YAMASAKI, ARCHITECT
WORTHINGTON, SKILLING, HELLE & JACKSON, STRUCTURAL ENGINEERS
JOSEPH R. LORING & ASSOCIATES, ELECTRICAL ENGINEERS
EMERY ROTH & SONS, RICHARD ROTH, ARCHITECT
JAROS, BAUM & BOLLES, MECHANICAL ENGINEERS
THE PORT OF NEW YORK AUTHORITY, PAVING UTILITIES, FOUNDATIONS

TITLE: NORTHEAST PLAZA BUILDING ELEVATIONS "E & F"

DRAWN	N.S.	CHECKED	
SCALE	1/8" = 1'-0"	DATE	7-25-69
PROJECT NUMBER		SHEET	OF
DRAWING NUMBER	A-E-105		