

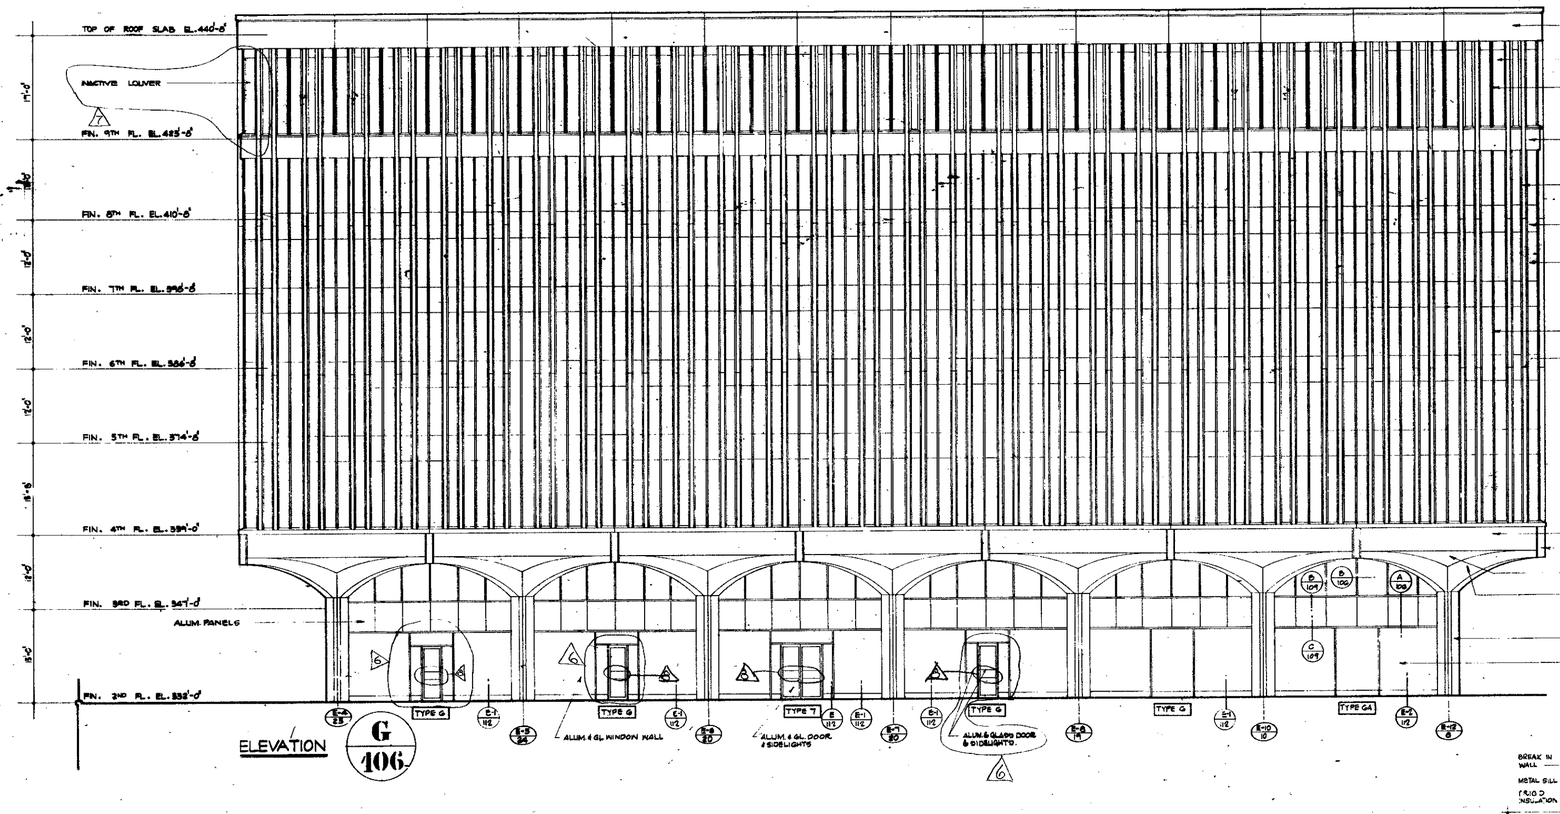


ELEVATION G 406

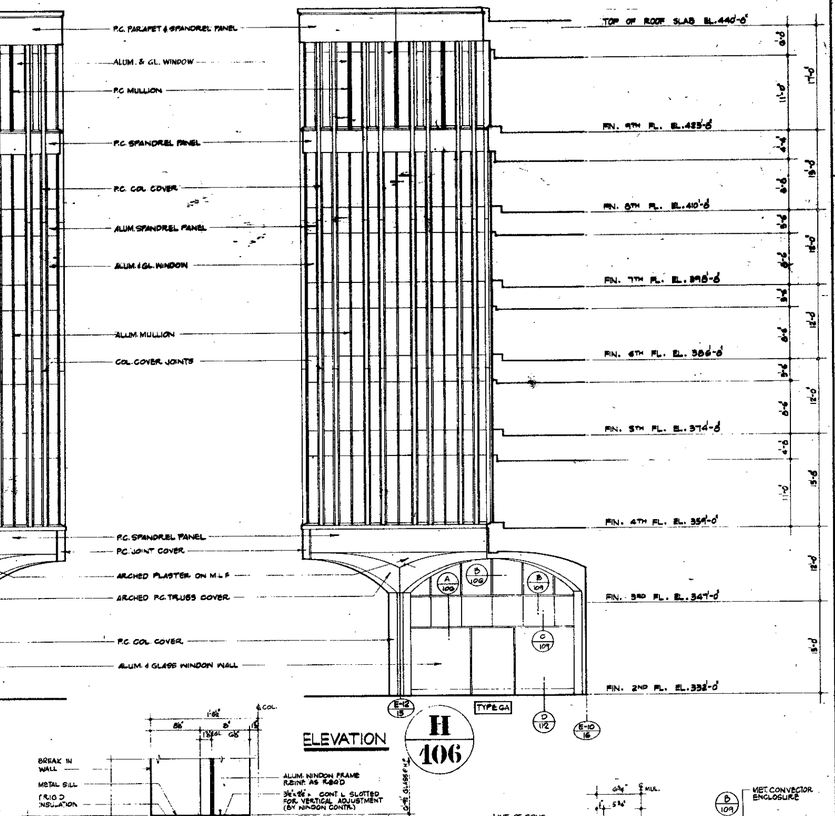


ELEVATION H 406

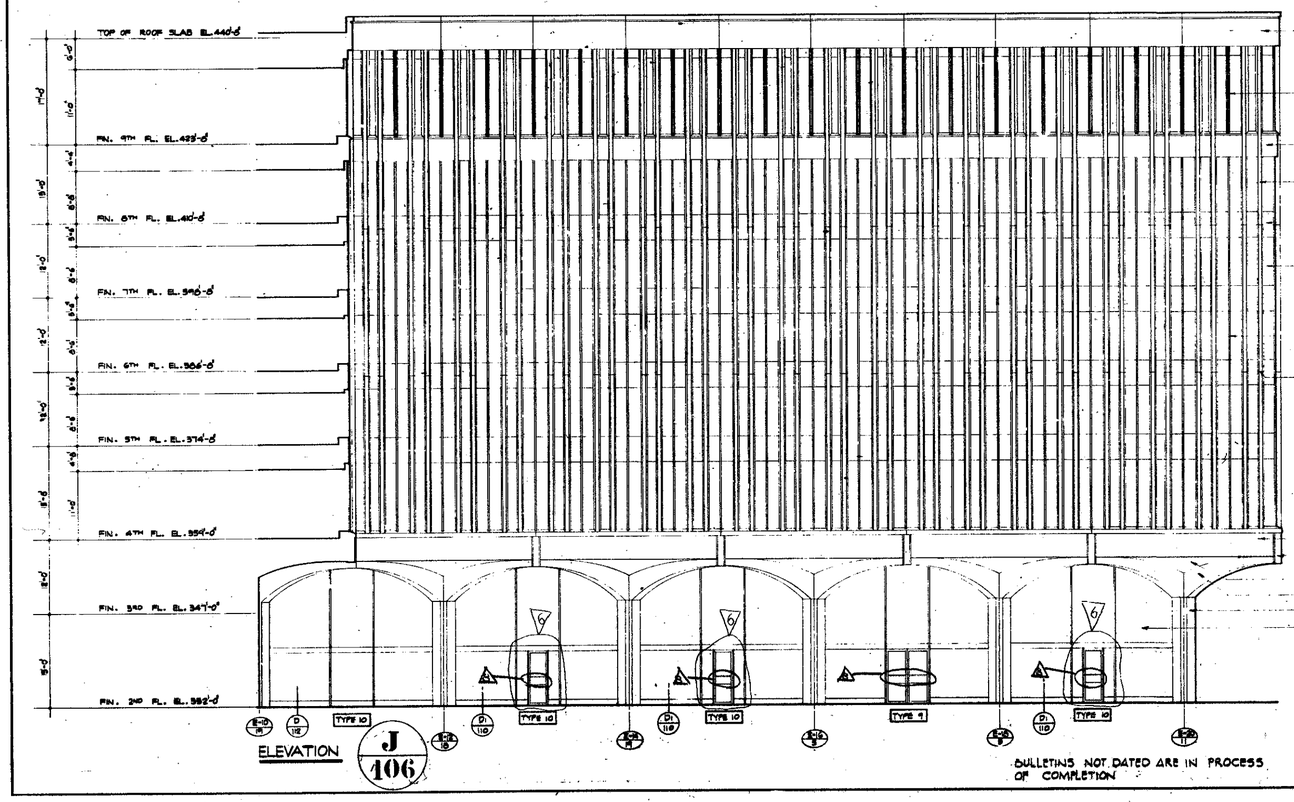


ELEVATION J 406

BULLETINS NOT DATED ARE IN PROCESS OF COMPLETION

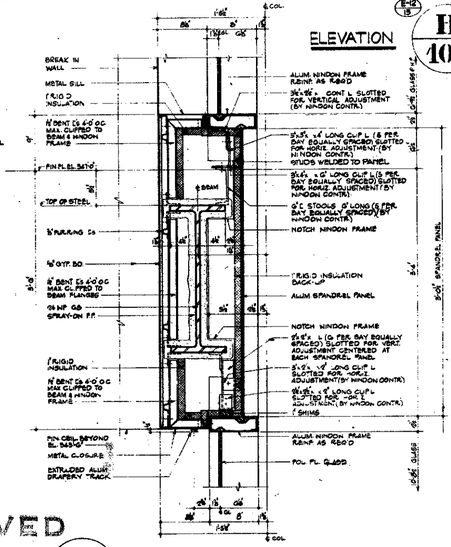


A 406 SPANDREL BEAM DETAIL AT THIRD FLOOR BETWEEN COLUMNS (B-10/B) & (B-9/B) AND (B-9/B) & (B-10/B)

SCALE: 1½"=1'-0"

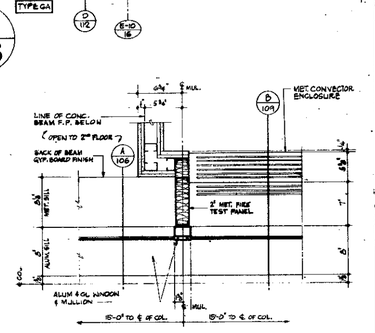

B 406 MULLION AT 3RD FLOOR BET COLS (B-10/B) & (B-9/B) AND (B-9/B) & (B-10/B)

SCALE: 1½"=1'-0"

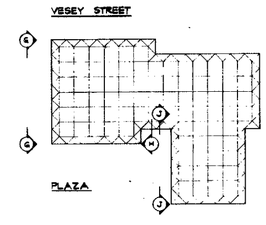

KEY PLAN 1"=100'-0"

RECEIVED
DEC 2 8 1990
LESLIE E. ROBERTSON ASSOCIATES
211 EAST 46TH ST., N.Y.C. 10017

NOTES
1. FOR GENERAL NOTES KEY TO MATERIALS & ABBREVIATIONS SEE DNG NO. A-E-2 & A-E-3
2. FOR TYPES & DETAILS OF ARCHED BAGE BAYS SEE DNG NO. A-E-07 THRU A-E-11
3. ALL CURTAIN WALL COMPONENTS SHOWN ON THIS DRAWING AS "PRECAST CONCRETE OR P.C." SHALL BE FABRICATED OF ALUMINUM IN ACCORDANCE WITH APPROVED SHOP DRAWINGS. DETAILS SHALL BE USED FOR PROFILE DESIGN & APPEARANCE ONLY.

CONTRACT BID DRAWING date 6-25-87

1/8"=1'-0" 0 4' 8' 16' 24'

NO.	DATE	REVISIONS	DWN.	NO.	DATE	REVISIONS	BY
			A.K.	8		E-97	W.F.
1	10-6-75	E-48	L.H.	9			
2		E-97	W.F.	10	5-29-90	E-10	T.L.
3	5-29-90	E-10	T.L.	11	6-6-90	E-9	L.L.
4	6-6-90	E-9	L.L.	12	6-15-90	E-3	A.T.F.
5	6-15-90	E-3	A.T.F.	13	6-18-90	E-5	R.T.H.
6	6-18-90	E-5	R.T.H.	14	11-26-90	E-1	A.C.K.
7	11-26-90	E-1	A.C.K.				

APPROVED
COMMR. PLANNING DIVISION
DATE

THE WORLD TRADE CENTER
THE PORT OF NEW YORK AUTHORITY

MINORU YAMASAKI & ASSOCIATES
MINORU YAMASAKI, ARCHITECT

EMERY ROTH & SONS
RICHARD ROTH, ARCHITECT

WORTHINGTON, SKILLING, HELLE & JACKSON
STRUCTURAL ENGINEERS

JAROS, BAUM & BOLLES
MECHANICAL ENGINEERS

JOSEPH R. LORING & ASSOCIATES
ELECTRICAL ENGINEERS

THE PORT OF NEW YORK AUTHORITY
PAVING UTILITIES, FOUNDATIONS

TITLE: NORTH-EAST PLAZA BUILDING
ELEVATION G, H & J

DRAWN	N.S.	CHECKED	
SCALE	1/8"=1'-0" AS NOTED	DATE	7-28-87
PROJECT NUMBER		SHEET	OF
DRAWING NUMBER	A·E· 106		