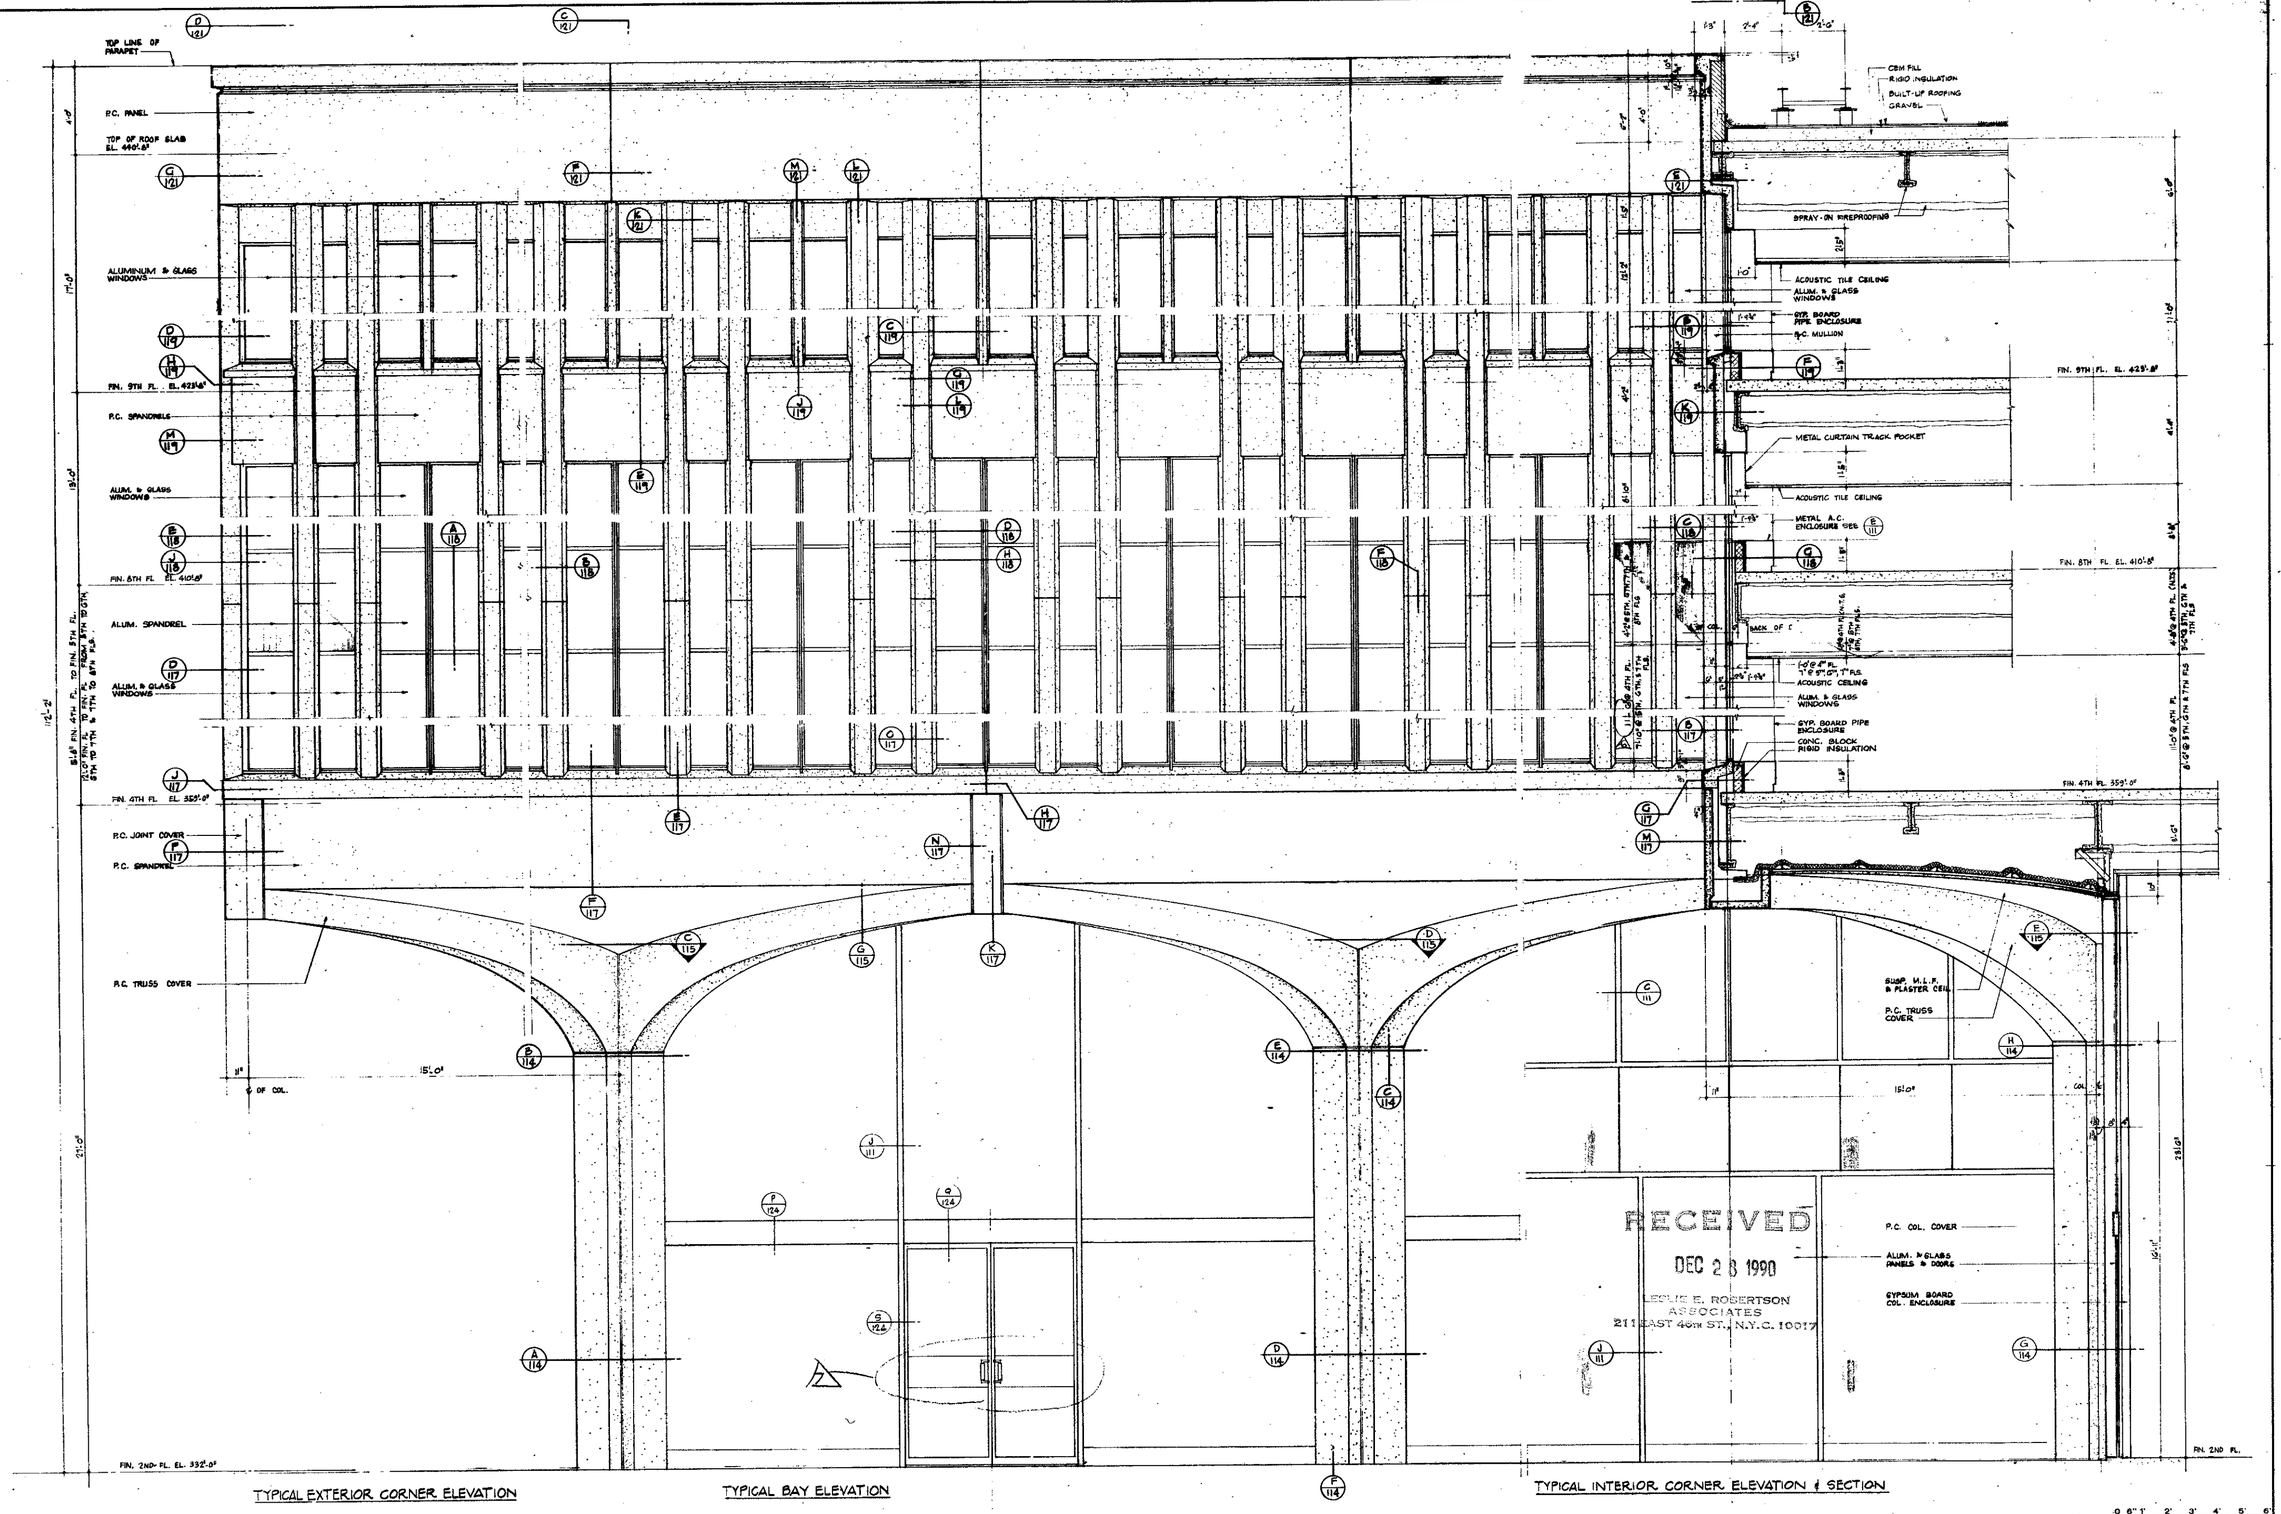


TYPICAL EXTERIOR CORNER ELEVATION

TYPICAL BAY ELEVATION

TYPICAL INTERIOR CORNER ELEVATION & SECTION

RECEIVED
DEC 28 1990
LESLIE E. ROBERTSON ASSOCIATES
211 EAST 46TH ST., N.Y.C. 10017

½"=1'-0"

NOTE

1. FOR GENERAL NOTES KEY TO MATERIALS ABBREVIATIONS SEE DWG NO A-E-2.6 A-E-2.7
2. FOR TYPES & DETAILS OF ARCHED BASE BAYS SEE DWGS NO A-E-107 THRU A-E-117
3. ALL CURTAIN WALL COMPONENTS SHOWN ON DRAWING AS "PRECAST CONCRETE OR P.C." SHALL BE FABRICATED OF ALUMINUM IN ACCORDANCE WITH APPROVED SHOP DRAWINGS. DETAILS SHALL BE USED FOR PROFILE DESIGN AND APPEARANCE ONLY.

BULLETINS NOT DATED ARE IN PROCESS OF COMPLETION.

CONTRACT BID DRAWING date 8-25-69

NO.	DATE	SUB. NO.	BY
			A.K.
6	12-6-78	12.46	L.E.T.
5	5-22-70	9-10	R.T.+
4	4-15-70	E-3	J.M.
3	4-15-70	E-7	A.W.
2	4-15-70	E-5	A.W.
1	11-26-69	E-1	R.T.+

REVISIONS

APPROVED

CHIEF, PLANNING DIVISION

DATE

THE WORLD TRADE CENTER

THE PORT OF NEW YORK AUTHORITY

MINORU YAMASAKI & ASSOCIATES
MINORU YAMASAKI, ARCHITECT

WORTHINGTON, SKILLING, HELLE & JACKSON
STRUCTURAL ENGINEERS

JOSEPH R. LORING & ASSOCIATES
ELECTRICAL ENGINEERS

EMERY ROTH & SONS
RICHARD ROTH, ARCHITECT

JAROS, BAUM & BOLLES
MECHANICAL ENGINEERS

THE PORT OF NEW YORK AUTHORITY
PAVING, UTILITIES, FOUNDATIONS

TITLE: NORTHEAST PLAZA BUILDING
TYPICAL BAY ELEVATION & SECTION

DRAWN	M.P.	CHECKED	
SCALE	1/2"=1'-0"	DATE	7/28/69
PROJECT NUMBER		SHEET	OF
DRAWING NUMBER	A-E-113		