
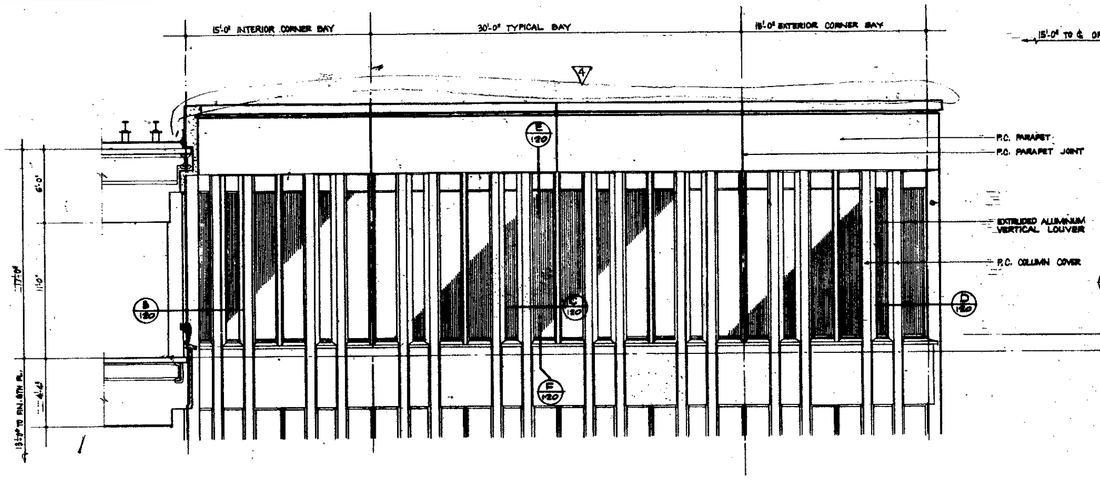


A/120 PARTIAL ELEVATION FACADE AT 9TH FLOOR


SCALE: 1/4"=1'-0"

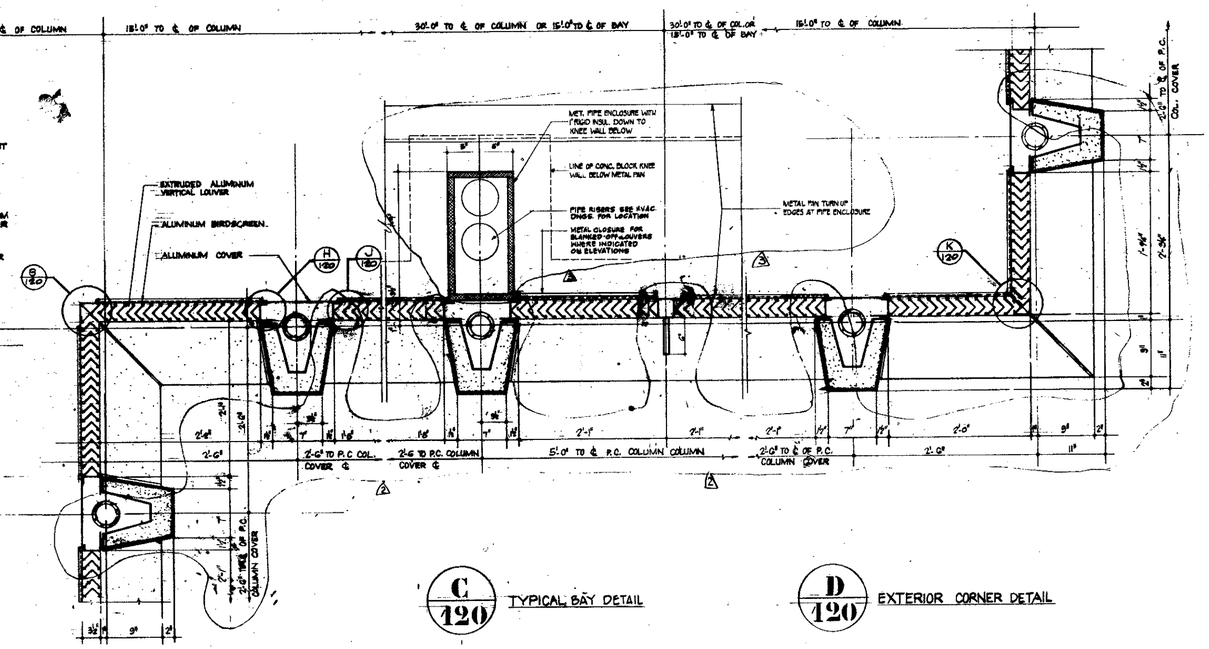

C/120 TYPICAL BAY DETAIL


D/120 EXTERIOR CORNER DETAIL

B/120 INTERIOR CORNER DETAIL

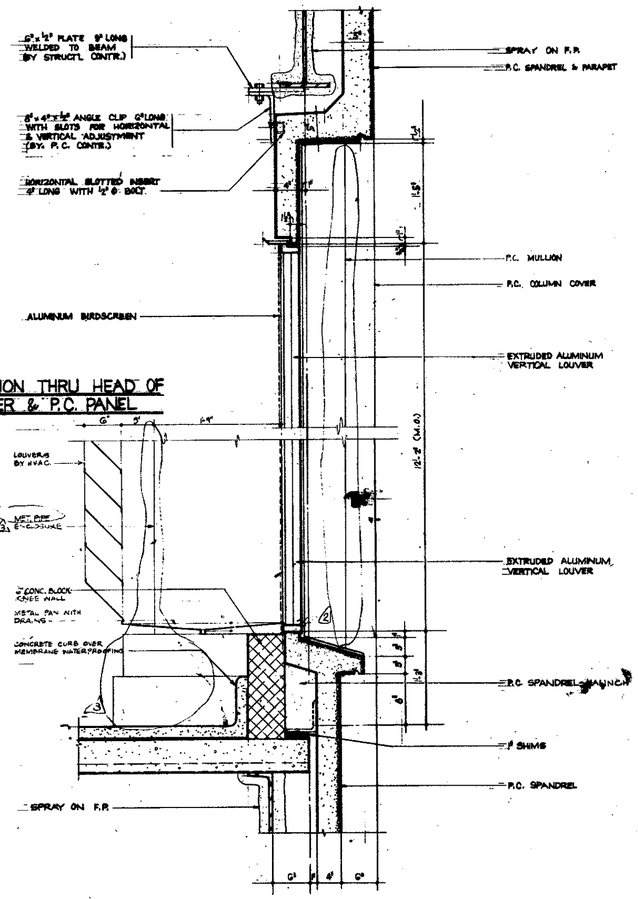

E/120 SECTION THRU HEAD OF LOUVER & P.C. PANEL

F/120 SECTION THRU LOUVER IN A.C. PLENUM

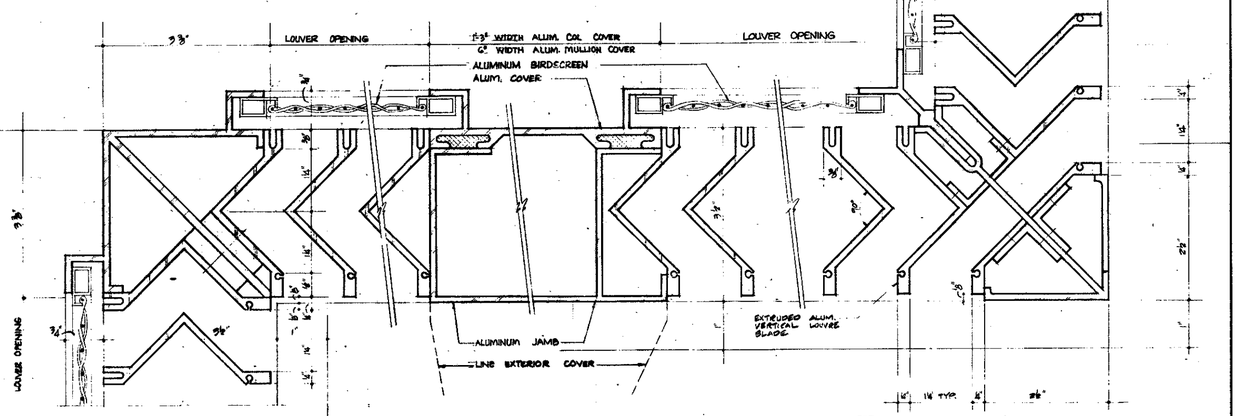

G/120 INT. CORNER JAMB

H/120 JAMB

J/120 JAMB

K/120 EXT. CORNER JAMB

TYPICAL LOUVER DETAILS

SCALE: FULL SIZE

NOTE

1. FOR GENERAL NOTES KEY TO MATERIALS & ABBREVIATIONS SEE DWGS NOS A-E-2 & A-E-3
2. SPRAY-ON FIREPROOFING ON STRUCTURAL MEMBERS IS NOT SHOWN ON THIS DRAWING FOR ILLUSTRATION PURPOSES.
3. ALL CURTAIN WALL COMPONENTS SHOWN ON DRAWING AS "PRECAST CONCRETE" ON P.C. SHALL BE FABRICATED OF ALUMINUM IN ACCORDANCE WITH APPROVED SHOP DRAWINGS. DETAILS SHALL BE USED FOR PROFILE DESIGN & APPEARANCE ONLY.

RECEIVED

DEC 2 8 1990

LESLIE E. ROBERTSON ASSOCIATES

211 EAST 46TH ST., N.Y.C. 10017

1/4"=1'-0" 0 6" 1' 2'

1½"=1'-0" 0 6" 1' 2'

CONTRACT BID DRAWING date 8-15-69

NO.	DATE	DWG. NO.	BY

REVISIONS

NO.	DATE	DWG. NO.	BY
Δ	6-18-70	E-5	AH
Δ	6-18-70	L-7	AW
2	6-18-70	E-5	AW
1	11-26-69	E-1	RTR

REVISIONS

APPROVED

CHIEF, PLANNING DIVISION

DATE

THE WORLD TRADE CENTER

THE PORT OF NEW YORK AUTHORITY

MINORU YAMASAKI & ASSOCIATES
MINORU YAMASAKI, ARCHITECT

WORTHINGTON, SKILLING, HELLE & JACKSON
STRUCTURAL ENGINEERS

JOSEPH R. LORING & ASSOCIATES
ELECTRICAL ENGINEERS

EMERY ROTH & SONS
RICHARD ROTH, ARCHITECT

JAROS, BAUM & BOLLES
MECHANICAL ENGINEERS

THE PORT OF NEW YORK AUTHORITY
PAVING UTILITIES, FOUNDATIONS

TITLE: NORTHEAST PLAZA BUILDING
LOUVER WALL & PRECAST CONCRETE DETAILS @ 9TH FL

DRAWN	N.P.R.	CHECKED	
SCALE	1½"=1'-0" & AS NOTED	DATE	7-28-69
PROJECT NUMBER		SHEET	OF
DRAWING NUMBER	A-E-120		