

AE-128

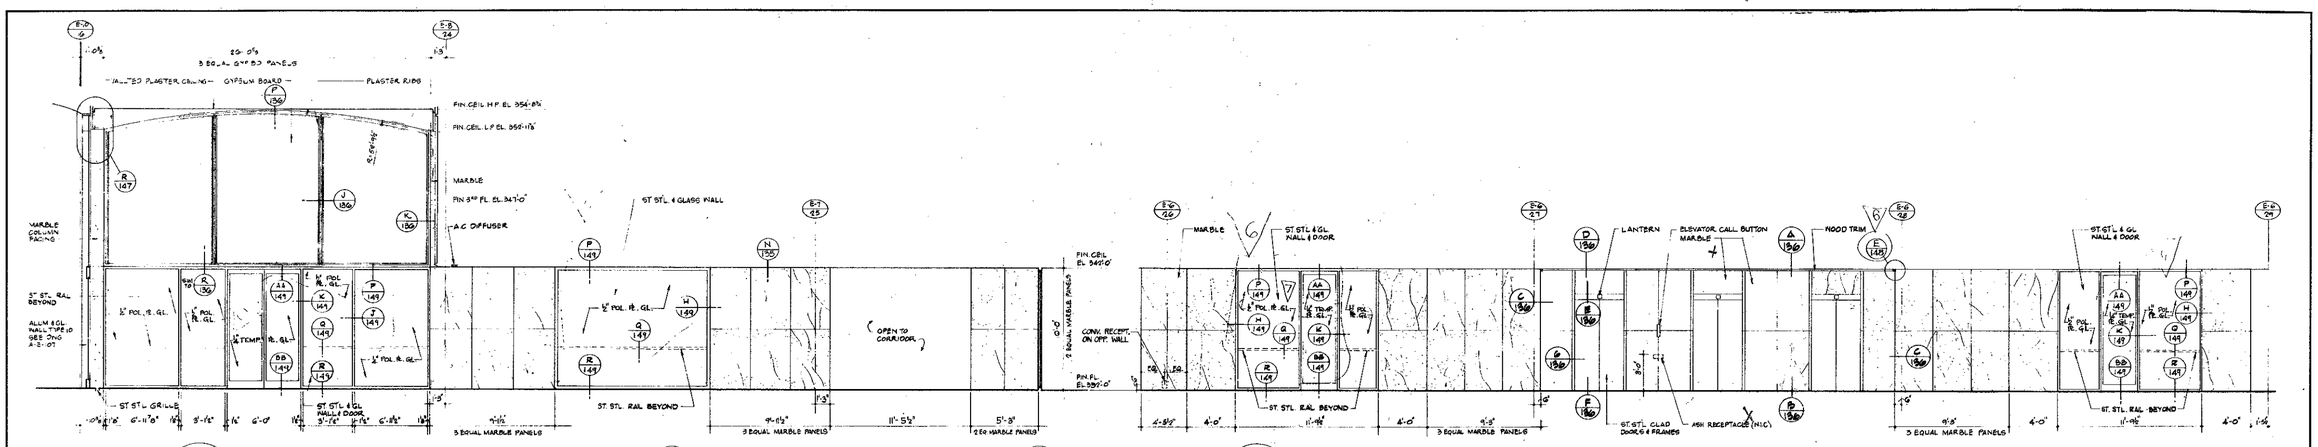



ELEVATION **A 128**

ELEVATION **B 128**

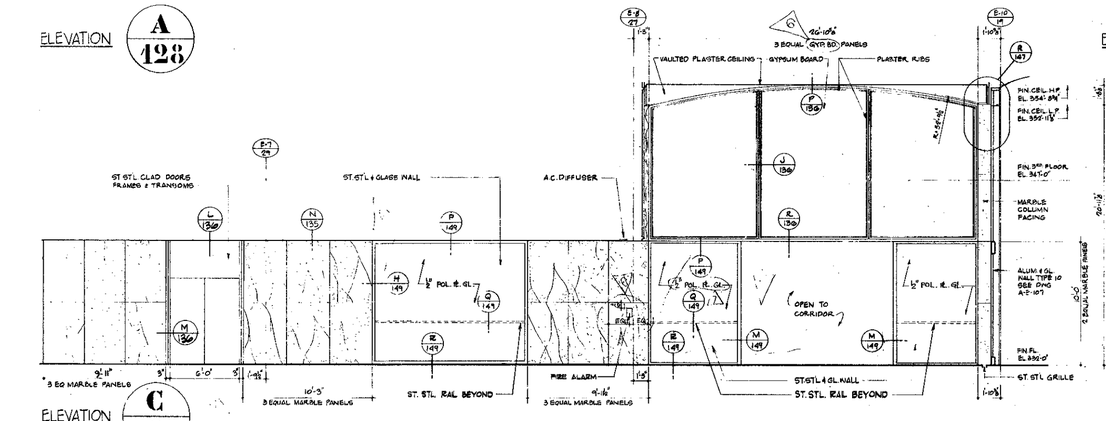


ELEVATION **C 128**

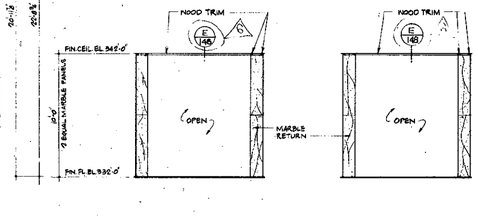

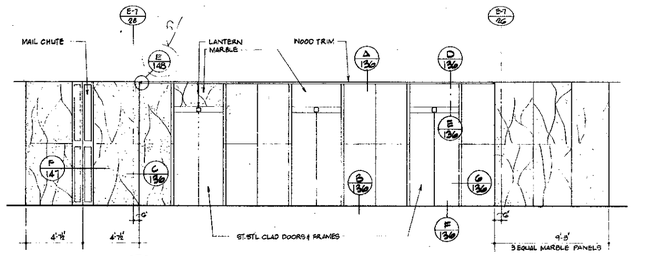


ELEVATION **D 128**

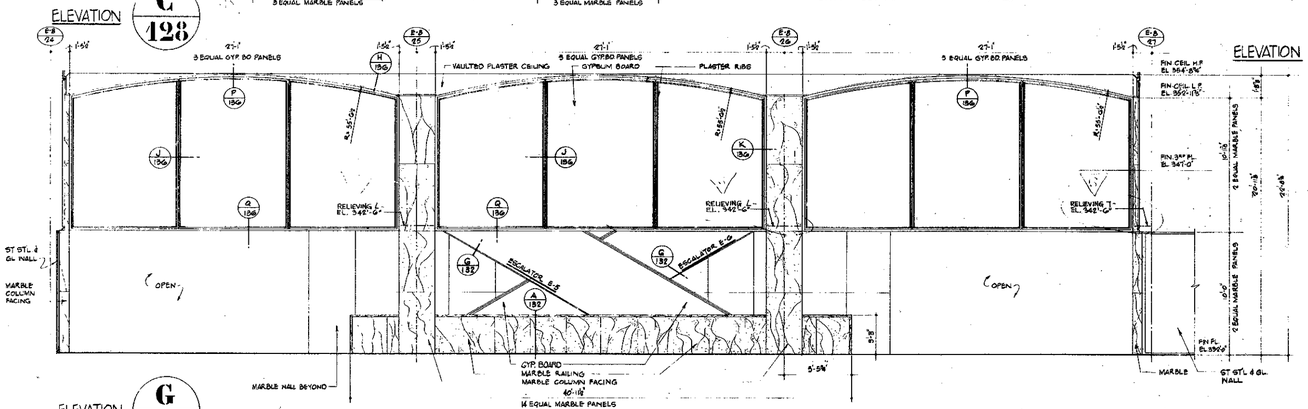


ELEVATION **E 128**

ELEVATION **F 128**

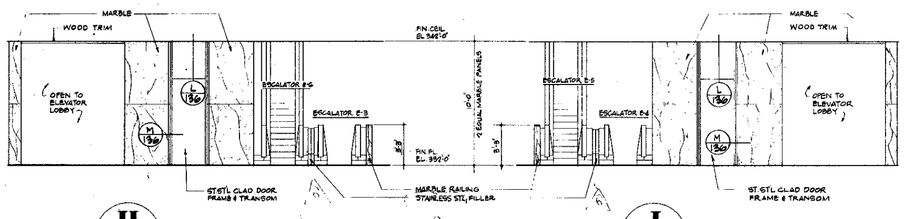

ELEVATION **H 128**

ELEVATION **J 128**

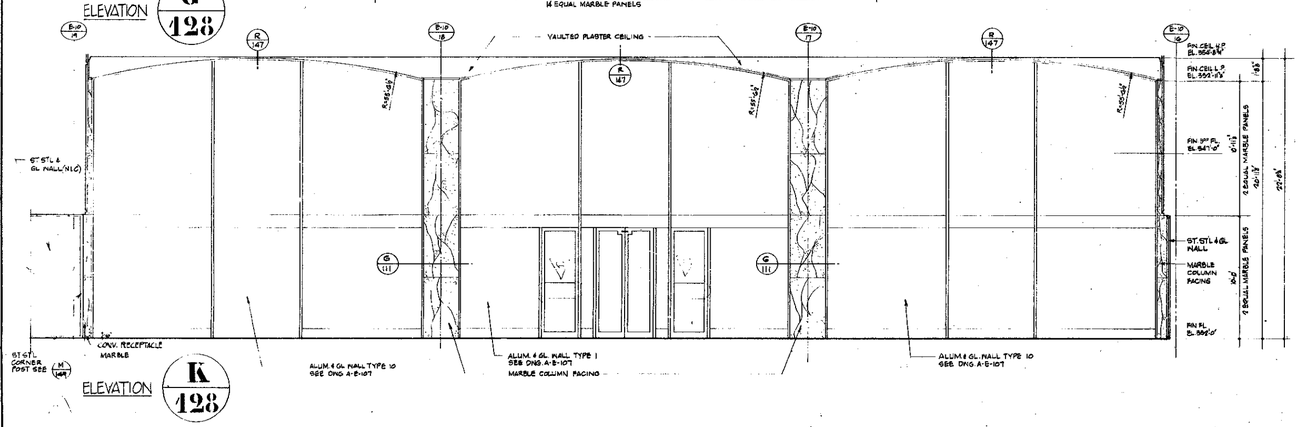

ELEVATION **K 128**

NOTES:
1- FOR GENERAL NOTES, KEY TO MATERIALS & ABBREVIATIONS, SEE DWG. NO. A-E-2 & A-E-3

2- SEE DETAILS H, J & Y ON DRAWING NO. A-E-147 FOR LOCATION OF MARBLE SUPPORT & RELIEVING ANGLES.

RECEIVED
DEC 28 1990
LESLIE E. ROBERTSON ASSOCIATES
211 EAST 43RD ST., N.Y.C. 10017

1/4"=1'-0" 0 1' 2' 3' 4' 8' 12'

CONTRACT: SID DRAWING: date 6-25-69

NO.	DATE	SUB. NO.	BY
1	6-16-70	E-192	SID
2	10-6-70	E-42.	WITH
3	5-29-70	E-10	T.J.
4	4-16-70	E-3	AW.
5	4-16-70	E-5	AW.
6	6-18-70	E-7	AW.
7	11/18/04	E-1	ATA.

REVISIONS

APPROVED

CHIEF, PLANNING DIVISION
DATE

REGISTERED ARCHITECT STATE OF NEW YORK No. 035078

THE WORLD TRADE CENTER
THE PORT OF NEW YORK AUTHORITY

MINORU YAMASAKI & ASSOCIATES
MINORU YAMASAKI, ARCHITECT

EMERY ROTH & SONS
RICHARD ROTH, ARCHITECT

WORTHINGTON, SKILLING, HELLE & JACKSON
STRUCTURAL ENGINEERS

JAROS, BAUM & BOLLES
MECHANICAL ENGINEERS

JOSEPH R. LORING & ASSOCIATES
ELECTRICAL ENGINEERS

THE PORT OF NEW YORK AUTHORITY
PAVING UTILITIES, FOUNDATIONS

TITLE: NORTHEAST PLAZA BUILDING PLAZA LOBBY (EL. 332'0) ELEVATIONS

DRAWN	N.S. & R.H.	CHECKED	
SCALE	1/4" = 1'-0"	DATE	7-28-69
PROJECT NUMBER		SHEET	OF
DRAWING NUMBER	A-E-128		