

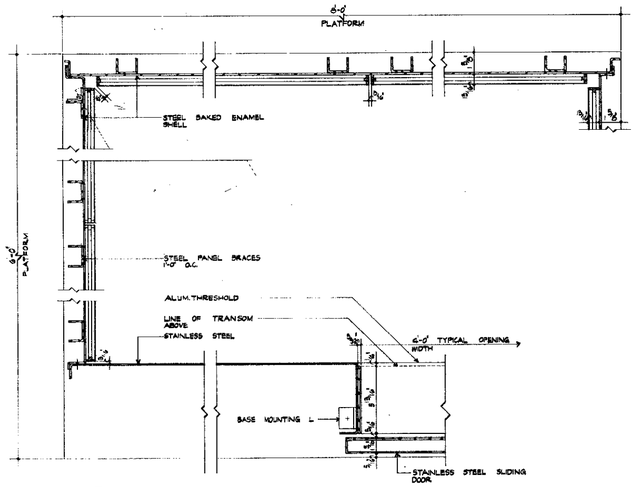



A 138 PLAN DETAIL OF PASSENGER ELEVATOR CAB

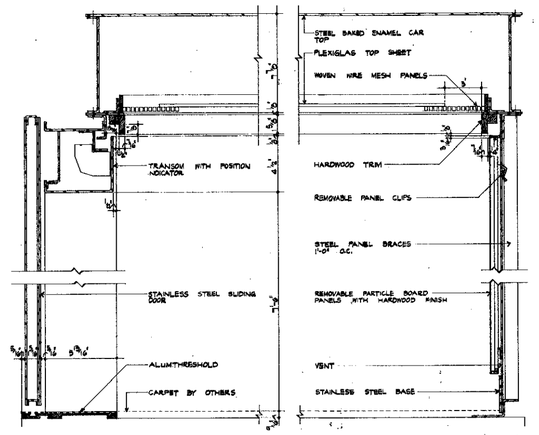


B 138 SECTION THROUGH PASSENGER ELEVATOR CAB

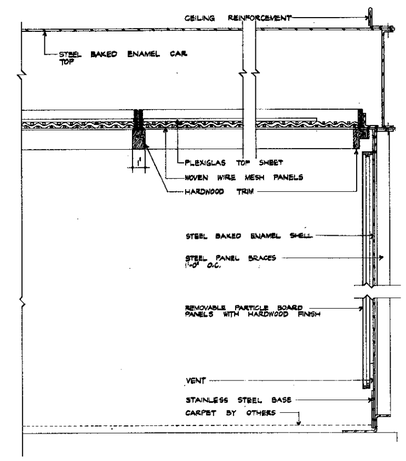


C 138 SECTION THROUGH SIDE OF PASSENGER ELEVATOR CAB

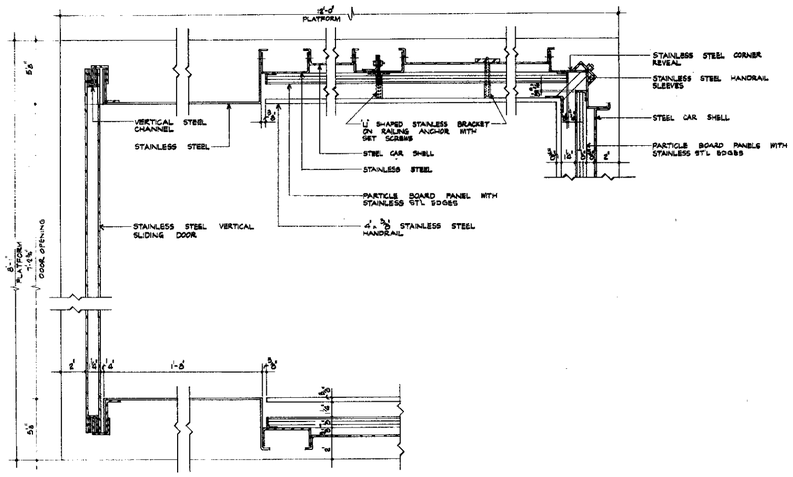


D 138 PLAN DETAIL OF SERVICE ELEVATOR

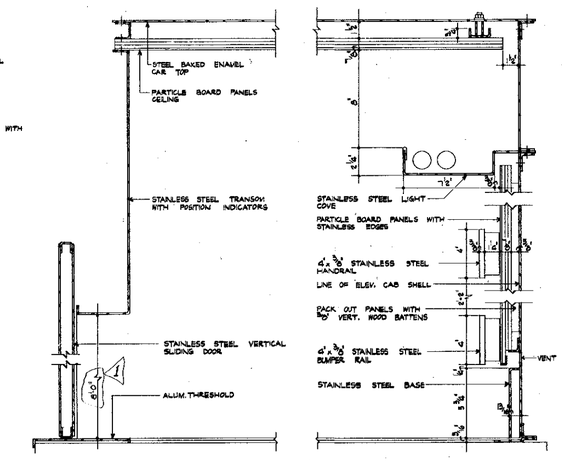


E 138 SECTION THROUGH SERVICE ELEVATOR

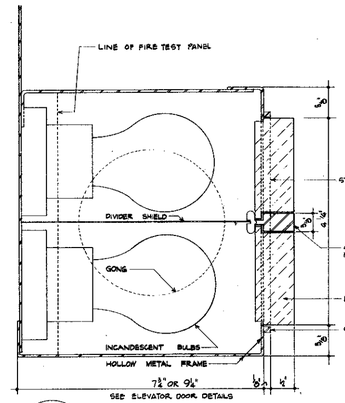

J 138 SECTION THROUGH HALL LANTERN SCALE: FULL SIZE

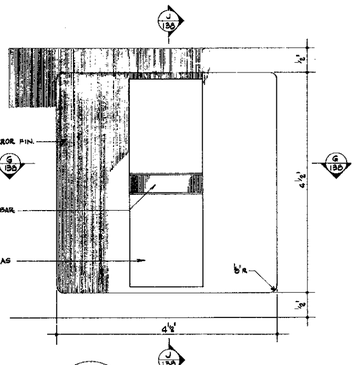


K 138 ELEVATION HALL LANTERN SCALE: FULL SIZE

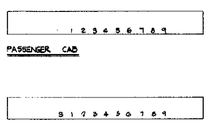


NOTE: GRAPHICS BY OWNER

F 138 CAB HEAD INDICATORS

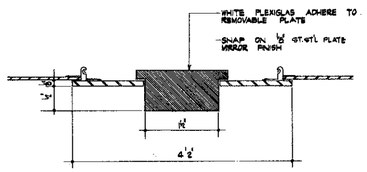

G 138 SECTION THROUGH HALL LANTERN SCALE: FULL SIZE

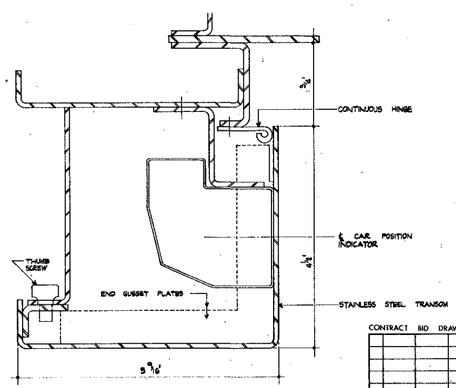

H 138 SECTION THROUGH POSITION INDICATOR SCALE: FULL SIZE

NOTES
1 FOR GENERAL NOTES, KEY TO MATERIALS & ABBREVIATIONS SEE DWG. A-E-2 & A-E-3

RECEIVED
DEC 2 8 1990
LESLIE E. ROBERTSON ASSOCIATES
211 EAST 43rd ST., N.Y.C. 10017

3"=1'-0" 0 1" 2" 3" 4" 5" 6" 9" 1'
1"=1'-0" 0 3" 6" 9" 1' 2' 3'

CONTRACT BID DRAWING date 6-15-69

NO.	DATE	REVISIONS	NO.	DATE	REVISIONS
			2	10-6-75	E.AE. LJT

APPROVED
CHIEF, PLANNING DIVISION
DATE

THE WORLD TRADE CENTER
THE PORT OF NEW YORK AUTHORITY

MINORU YAMASAKI & ASSOCIATES — ARCHITECT
MINORU YAMASAKI, ARCHITECT
WORTHINGTON, SKILLING, HELLE & JACKSON — STRUCTURAL ENGINEERS
JOSEPH R. LORING & ASSOCIATES — ELECTRICAL ENGINEERS
EMERY ROTH & SONS — ARCHITECT
RICHARD ROTH, ARCHITECT
JAROS, BAUM & BOLLES — MECHANICAL ENGINEERS
THE PORT OF NEW YORK AUTHORITY — PAVING UTILITIES, FOUNDATIONS

TITLE: NORTHEAST PLAZA BUILDING ELEVATOR CAB DETAILS

DRAWN	N.S.	CHECKED	
SCALE	3"=1'-0" & AS NOTED	DATE	7-18-69
PROJECT NUMBER		SHEET	OF
DRAWING NUMBER	A.E.138		