
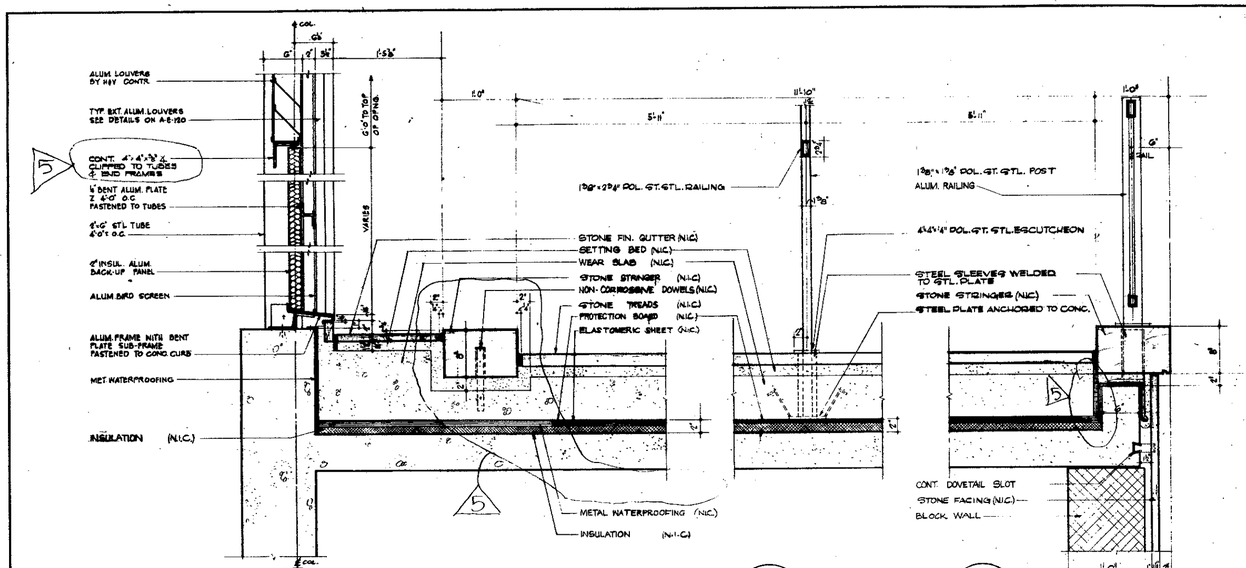



A 152 SECTION THRU GUTTER & TREAD & LOUVER.

B 152 CENTER RAILING AND TREAD


C 152 TREAD, STRINGER AND SIDE RAILING

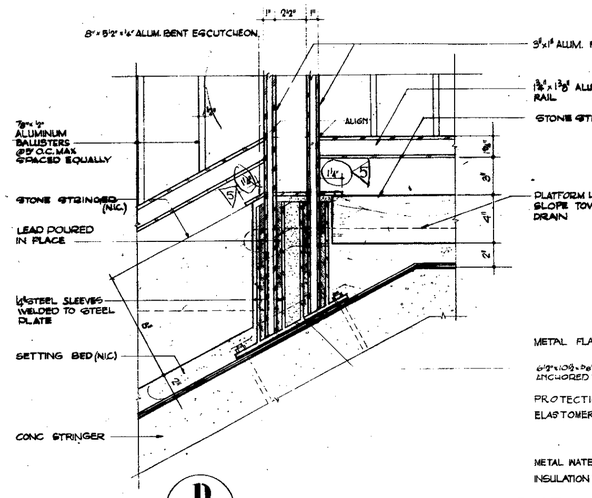

D 152 SECTION THRU ALUM. RAILING POST
SCALE 3"=1'-0"

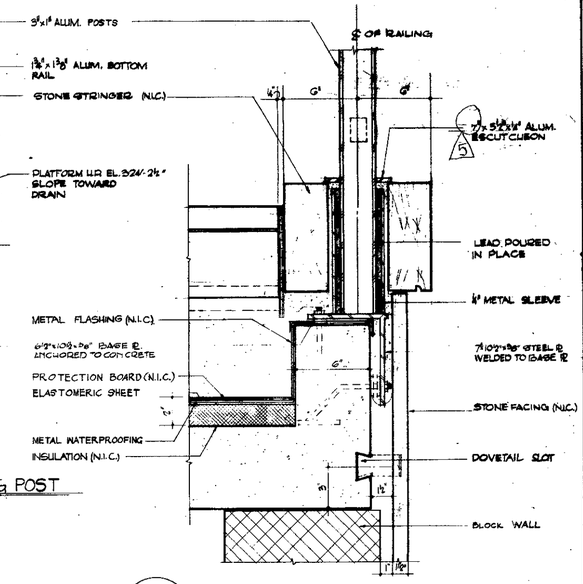

E 152 SECTION THRU ALUM. RAILING POSTS
SCALE 3"=1'-0"

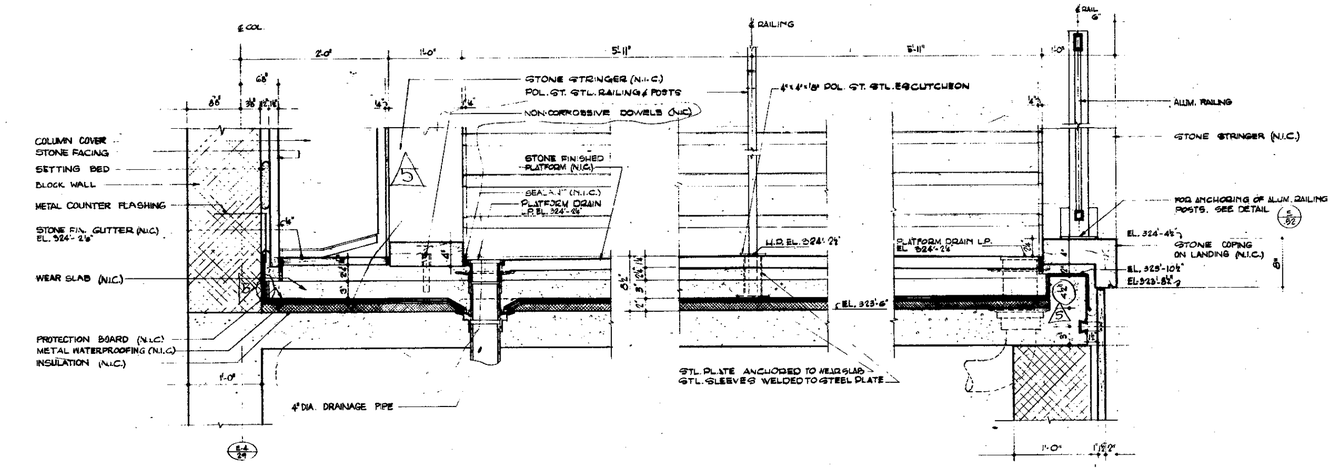


F 152 SECTION THRU GUTTER AND PLATFORM


G 152 CENTER RAILING AND PLATFORM

H 152 PLATFORM, STRINGER AND SIDE RAILING


PUMP BASE SCHEDULE	
PUMP SIZE	DIM. "B"
5 - 25 H.P.	8"
30 - 50 H.P.	10"
OVER 50 H.P.	12"

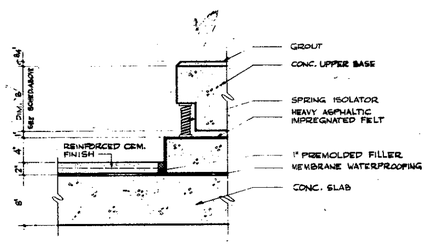


J 152 PUMP BASE DETAIL

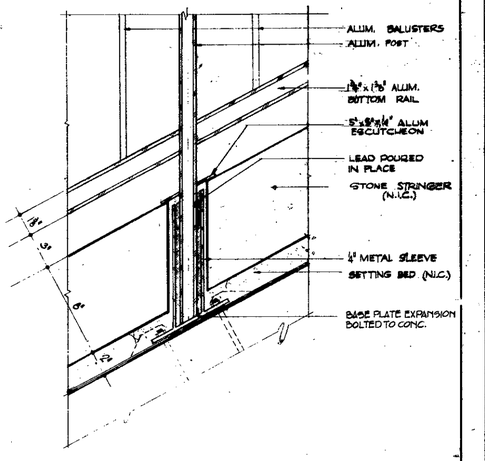


K 152 SECTION THRU ALUM. RAILING INTERMEDIATE POST
SCALE 3"=1'-0"

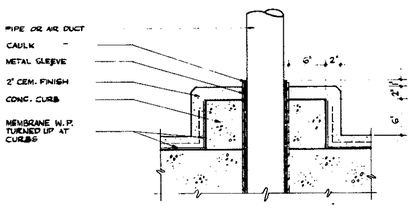


L 152 CURB AT PIPES AND DUCTS

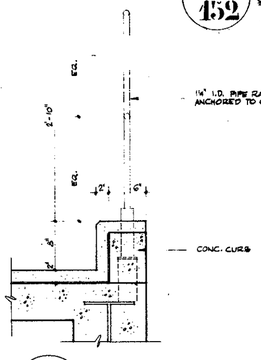

M 152 CURB AND RAILING DETAIL

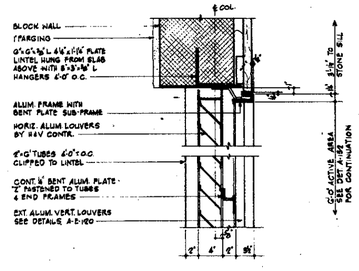

N 152 SECTION THRU LOUVER HEAD

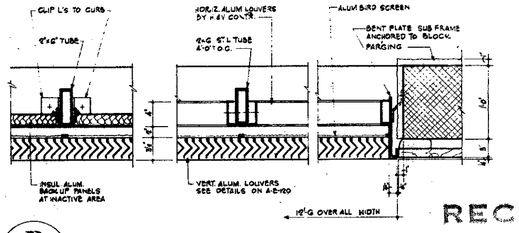

P 152 LOUVER AT JAMB & MULLION

RECEIVED
DEC 2 8 1990

LESLIE E. ROBERTSON ASSOCIATES
211 EAST 46TH ST., N.Y.C. 10017

CONTRACT BID DRAWING date 8-25-69

NO.	DATE	REVISIONS	BY
4	10-4-73	E-46	WTH
3	6-19-70	E-11	RTA
2	8-22-70	E-10	T.J.
1	4-16-70	E-7	RTA
A	11-13-69	E-1	RFA

APPROVED
CHIEF, PLANNING DIVISION
DATE

THE WORLD TRADE CENTER
THE PORT OF NEW YORK AUTHORITY

MINORU YAMASAKI & ASSOCIATES
MINORU YAMASAKI, ARCHITECT
WORTHINGTON, SKILLING, HELLE & JACKSON
S T R U C T U R A L E N G I N E E R S
JOSEPH R. LORING & ASSOCIATES
E L E C T R I C A L E N G I N E E R S

EMERY ROTH & SONS
RICHARD ROTH, ARCHITECT
JAROS, BAUM & BOLLES
MECHANICAL ENGINEERS
THE PORT OF NEW YORK AUTHORITY
PAVING UTILITIES, FOUNDATIONS

TITLE: NORTHEAST PLAZA BUILDING STAIR PL-7 DETAILS

DRAWN	MR	CHECKED	
SCALE	1/2"=1'-0" AND 3"=1'-0"	DATE	7-28-69
PROJECT		SHEET	OF
DRAWING NUMBER	A-E-152		

1/2"=1'-0": 0" 2" 4" 6" 8" 10" 1' 6"
3"=1'-0": 0 1" 2" 3" 4" 5" 6" 9"

IN PROGRESS