




ELEVATION **A** / **455**

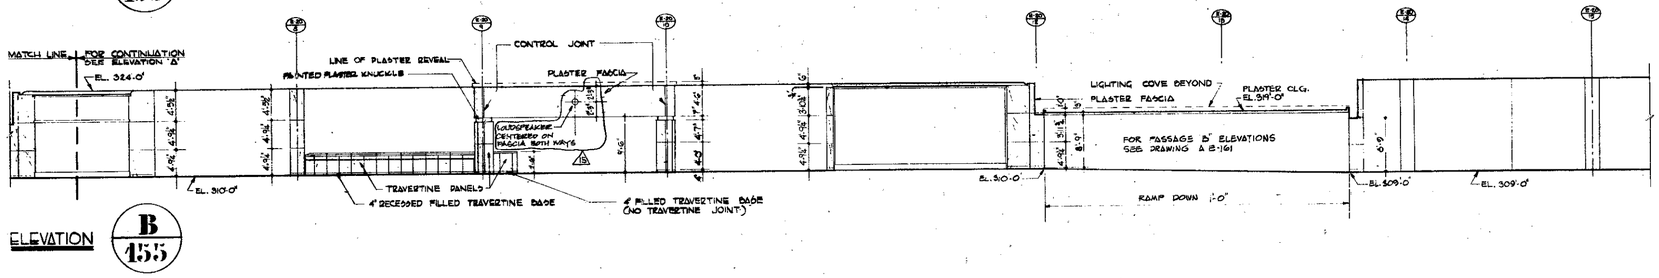


ELEVATION **B** / **455**

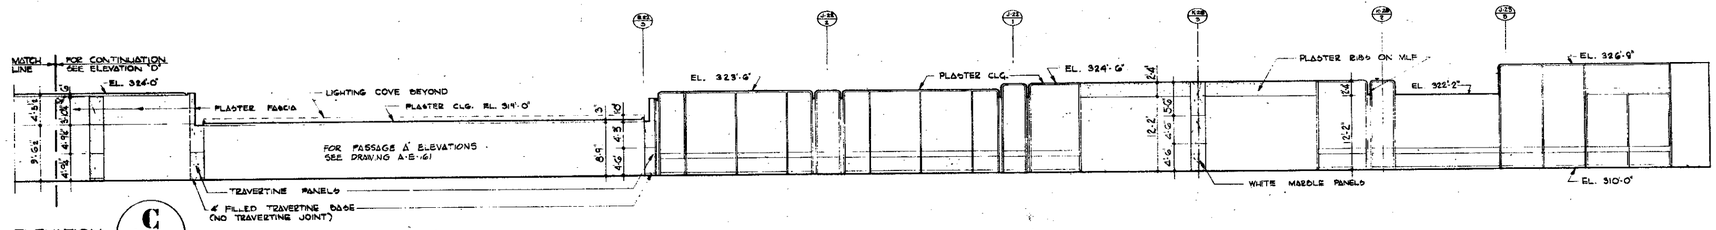

ELEVATION **C** / **455**

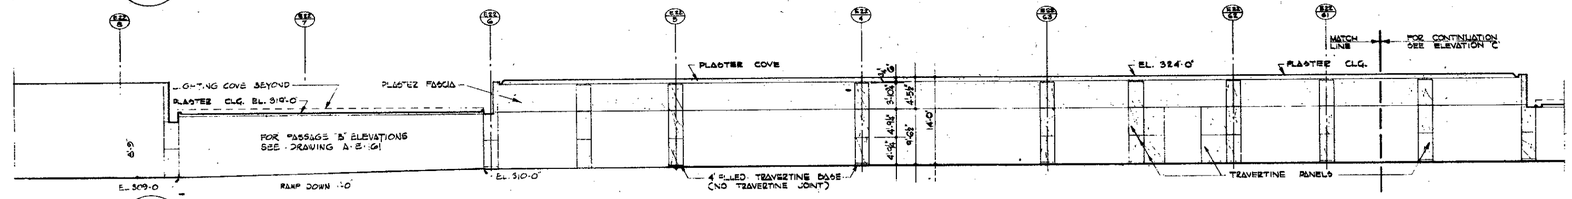

ELEVATION **D** / **455**

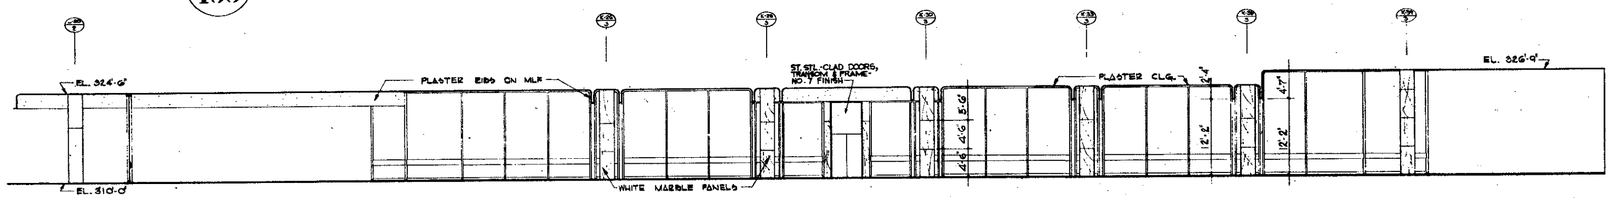

ELEVATION **E** / **455**

RECEIVED
DEC 28 1990
LESLIE E. ROBERTSON ASSOCIATES
211 EAST 46TH ST., N.Y.C. 10017

CONTRACT BID DRAWING date 6-26-69

NO.	DATE	REVISIONS	BY
10	3-22-73	E-57	AC
9	2-23-73	E-56	AC
8	11-15-71	E-85	WM
7	9-17-71	E-74	WM
6	8-27-71	E-56	WM
5	6-7-71	E-51	W.M.
4	8-22-70	E-10	T.J.
3	4-19-70	E-5	AW
2	4-15-70	E-4	AW
1	2-18-70	E-7	DFA
10-30-70	E-202	VC	
7-23-70	E-198	DK	
5-14-70	E-193	SD	
3-23-70	E-176	AC	
1-9-70	E-169	AC	

BULLETINS NOT DATED ARE IN PROCESS OF COMPLETION

APPROVED
CHIEF, PLANNING DIVISION
DATE

THE WORLD TRADE CENTER
THE PORT OF NEW YORK AUTHORITY

MINORU YAMASAKI & ASSOCIATES
MINORU YAMASAKI, ARCHITECT

SKILLING, HELLE, CHRISTIANSEN, ROBERTSON
STRUCTURAL ENGINEERS

JOSEPH R. LORING & ASSOCIATES
ELECTRICAL ENGINEERS

EMERY ROTH & SONS
RICHARD ROTH, ARCHITECT

JAROS, BAUM & BOLLES
MECHANICAL ENGINEERS

THE PORT OF NEW YORK AUTHORITY
PAVING UTILITIES, FOUNDATIONS

1/8"=1'-0" 0 4' 8' 16' 24'

TITLE: NORTHEAST PLAZA BLDG. CONCOURSE ELEVATIONS

DRAWN	WTB	CHECKED	
SCALE	1/8" = 1'-0"	DATE	7/28/69
PROJECT NUMBER		SHEET	OF
DRAWING NUMBER	A-E-155		