




ELEVATION **A** / **156**

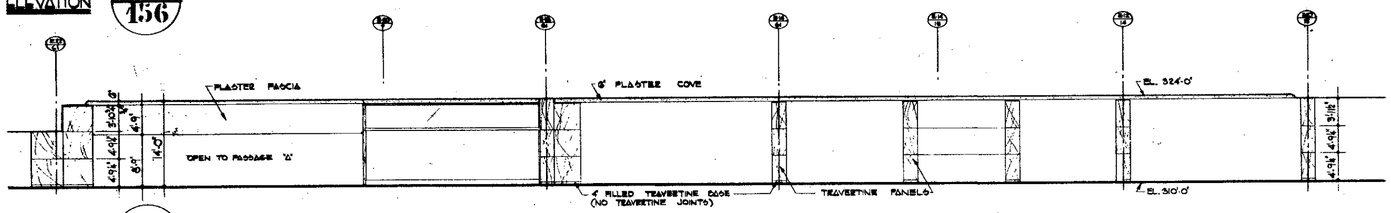


ELEVATION **B** / **156**

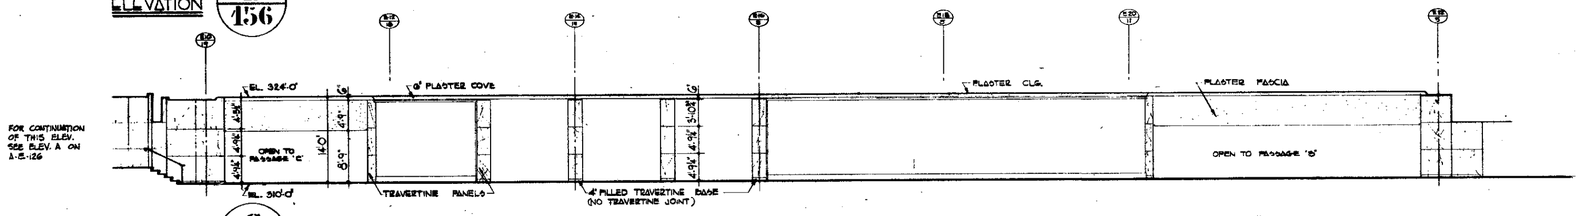


ELEVATION **C** / **156**

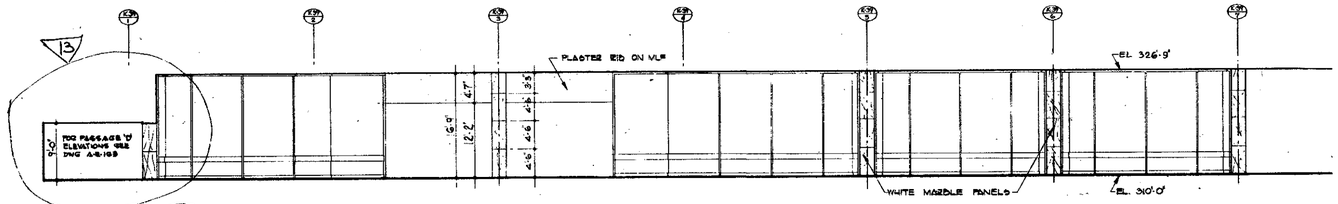

ELEVATION **D** / **156**

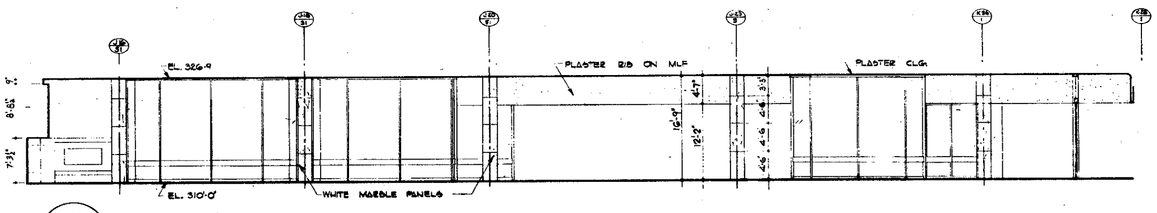


ELEVATION **F** / **156**

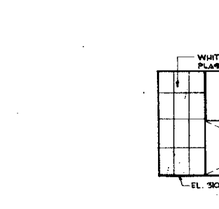


ELEVATION **G** / **156**

ELEVATION **E** / **156**

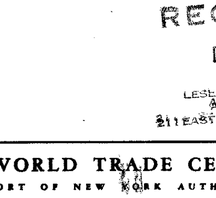

ELEVATION **J** / **156**

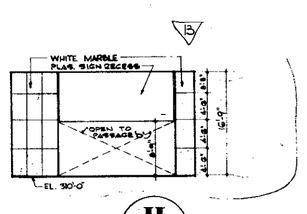

ELEVATION **H** / **156**

RECEIVED
DEC 28 1990
LESLIE E. ROBERTSON ASSOCIATES
211 EAST 43RD ST., N.Y.C. 10017

BULLETINS NOT DATED ARE IN PROCESS OF COMPLETION

NO.	DATE	DESCR.	BY
5	5-19-75	56-306	JWL
M		E-252	L.R.
9	9-11-78	E-195	

REVISIONS

NO.	DATE	DESCR.	BY
6	6-16-78	E-193	S.D.
7	9-22-75	E-155	T.T.
8	3-24-75	B-67	J.C.
9	5-22-75	B-156	J.C.
10	7-27-78	E-150	S.D.
11	9-11-78	E-174	S.D.
12	5-27-71	B-36	WM
13	5-22-70	B-110	RTH
14	9-15-70	B-7	A.N.
15	11-28-69	B-1	K.F.A.

REVISIONS

APPROVED

CHIEF, PLANNING DIVISION

DATE

THE WORLD TRADE CENTER
THE PORT OF NEW YORK AUTHORITY

MINORU YAMASAKI & ASSOCIATES
MINORU YAMASAKI, ARCHITECT

SKILLING, HELLE, CHRISTIANSEN, ROBERTSON
STRUCTURAL ENGINEERS

JOSEPH R. LORING & ASSOCIATES
ELECTRICAL ENGINEERS

EMERY ROTH & SONS
RICHARD ROTH, ARCHITECT

JAROS, BAUM & BOLLES
MECHANICAL ENGINEERS

THE PORT OF NEW YORK AUTHORITY
PAVING UTILITIES, FOUNDATIONS

TITLE: NORTHEAST PLAZA BLDG. CONCOURSE ELEVATIONS

DRAWN: L.T.S. | CHECKED:
SCALE: 1/4"-1'-0" | DATE:
PROJECT MANAGER: | SHEET OF

DRAWING NUMBER: **A-E-156**