




ELEVATION **A** / **157**

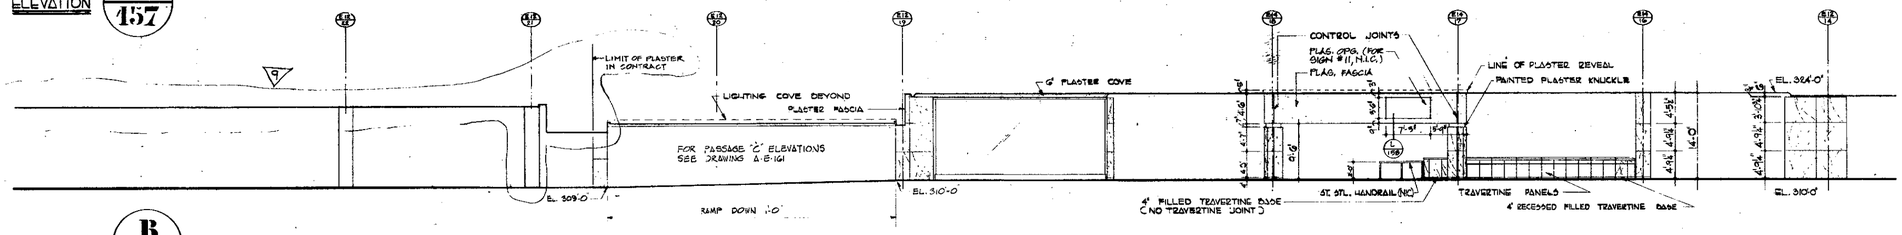


ELEVATION **B** / **157**

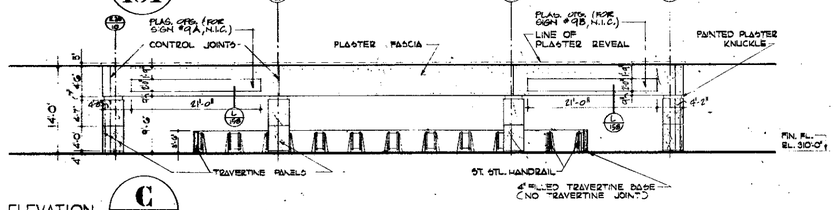


ELEVATION **C** / **157**

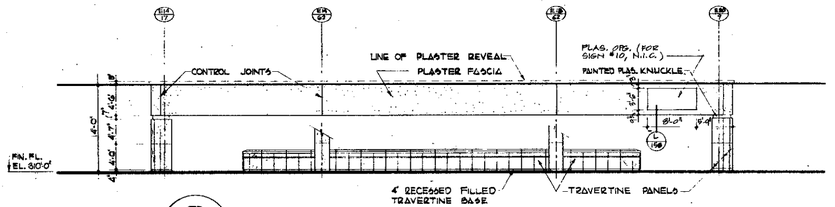


ELEVATION **D** / **157**

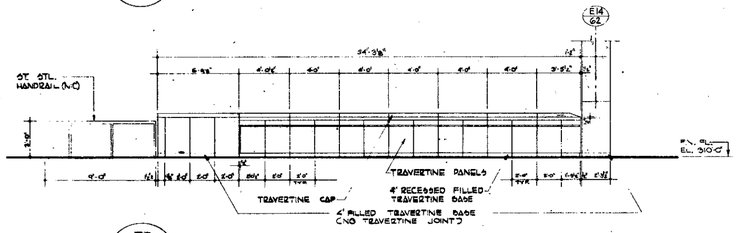


ELEVATION **E** / **157**
SCALE: 1/4"=1'-0"

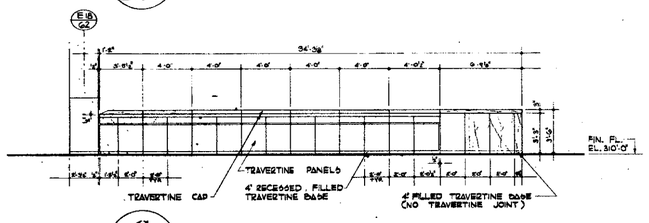


ELEVATION **G** / **157**
SCALE: 1/4"=1'-0"

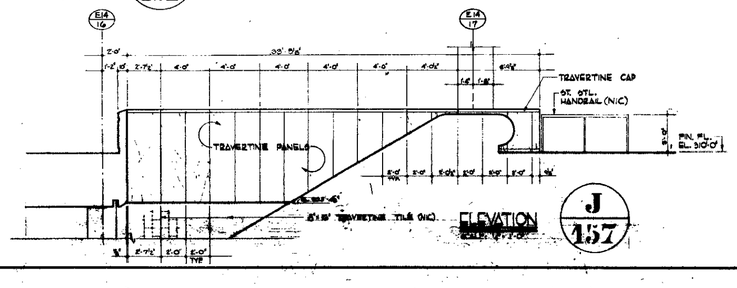


ELEVATION **J** / **157**

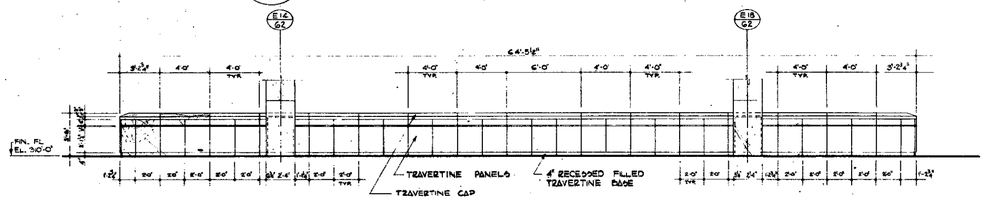

ELEVATION **F** / **157**
SCALE: 1/4"=1'-0"

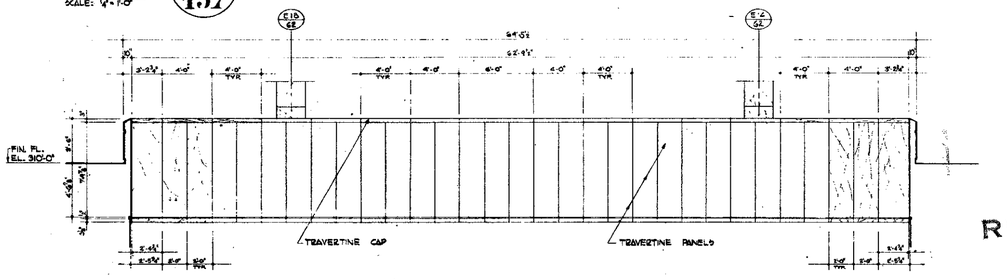

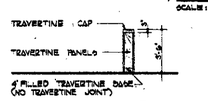

ELEVATION **K** / **157**

ELEVATION **H** / **157**
SCALE: 1/4"=1'-0"

BULLETINS NOT DATED ARE IN PROCESS OF COMPLETION.
CONTRACT B-D DRAWING DATE 8-29-69

NO.	DATE	DESCRIPTION	BY
		8-252	I.H.
2	2-26-70	E-198	DKE
3	8-14-70	E-193	G.D.
4	9-22-70	E-197	A.C.
5	9-17-70	E-176	WM
6	9-27-71	[illegible]	WM
6	5-2-71	E-31	W.A.
4	4-15-70	E-7	A.M.
1	11-16-69	E-1	R.R.

REVISIONS

APPROVED
CHIEF, PLANNING DIVISION
DATE

RECEIVED
DEC 28 1990
LESLIE E. ROBERTSON ASSOCIATES
211 EAST 43RD ST., N.Y.C. 10017

1/8"=1'-0" 0 4' 8' 16' 24'

THE WORLD TRADE CENTER
THE PORT OF NEW YORK AUTHORITY

MINORU YAMASAKI & ASSOCIATES
MINORU YAMASAKI, ARCHITECT

EMERY ROTH & SONS
RICHARD ROTH, ARCHITECT

SKILLING, HELLE, CHRISTIANSEN, ROBERTSON
STRUCTURAL ENGINEERS

JAROS, BAUM & BOLLES
MECHANICAL ENGINEERS

JOSEPH R. LORING & ASSOCIATES
ELECTRICAL ENGINEERS

THE PORT OF NEW YORK AUTHORITY
PAVING UTILITIES, FOUNDATIONS

TITLE: NORTHEAST PLAZA BLDG. CONCOURSE ELEVATIONS

DRAWN	LJT	CHECKED	
SCALE	1/4"=1'-0" & 1"=1'-0"	DATE	7-28-69
PROJECT ENGINEER		SHEET	OF
DRAWING NUMBER	A-E-157		