


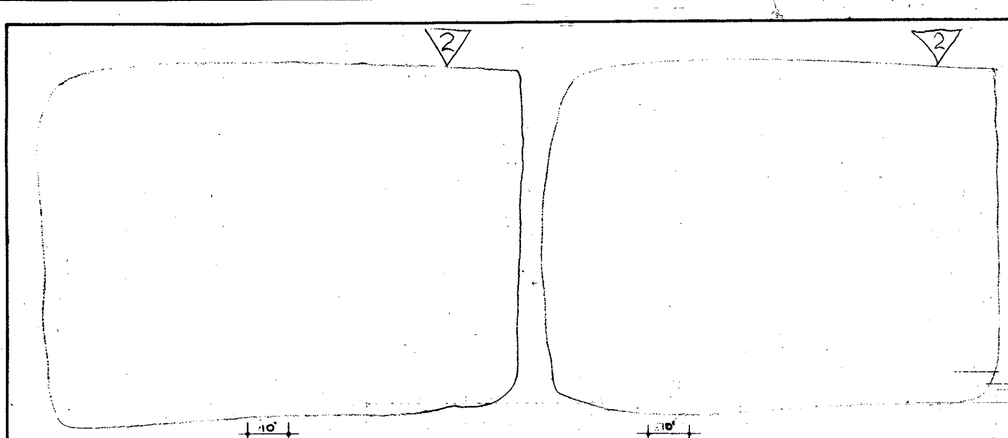


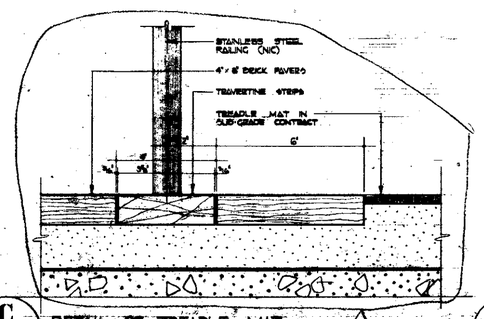


C/460 DETAIL OF TREADLE MAT

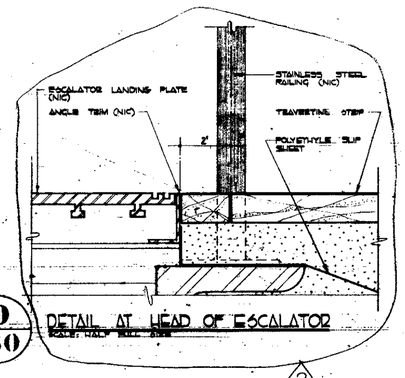


D/460 DETAIL AT HEAD OF ESCALATOR

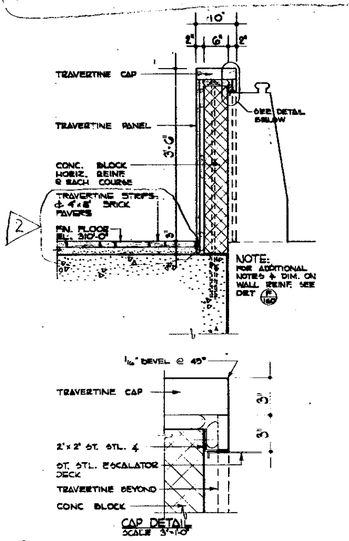


E/460 SECTION THRU STONE RAILING AT ESCALATOR HEAD

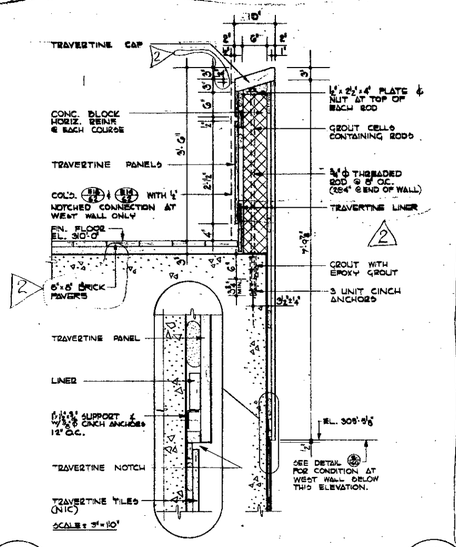


F/460 SECTION THRU STONE RAILING NORTH & SOUTH OF ESCAL. WELL

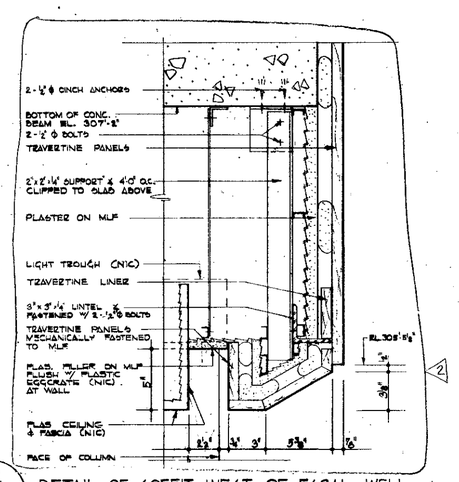


G/460 DETAIL OF SOFFIT WEST OF ESCAL. WELL
SECTION THRU STONE RAILING ABOVE, SIM. TO DET. (E12/9)
SCALE: 3"=1'0"

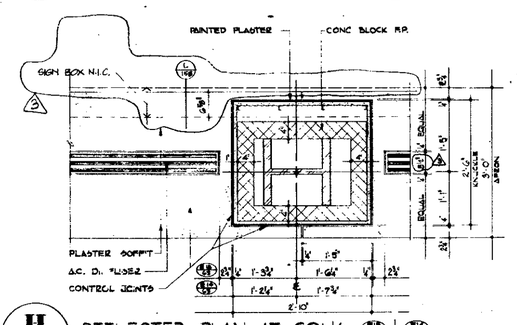


H/460 REFLECTED PLAN AT COL'S. (E10/9) & (E14/9) THRU KNUCKLE

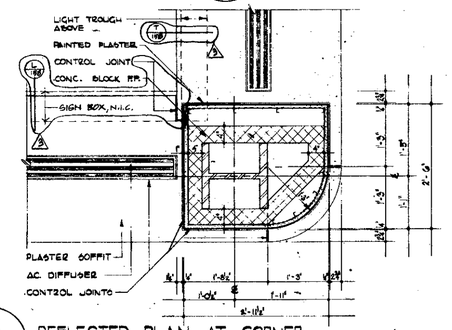


K/460 REFLECTED PLAN AT CORNER COL'S. THRU KNUCKLE

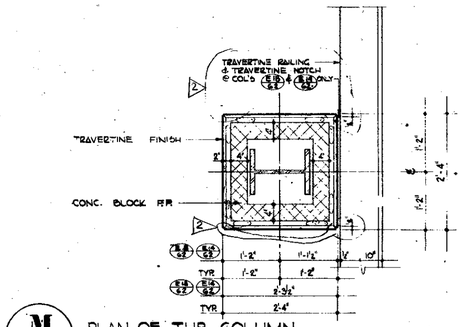


M/460 PLAN OF TYP. COLUMN IN PATH SQUARE

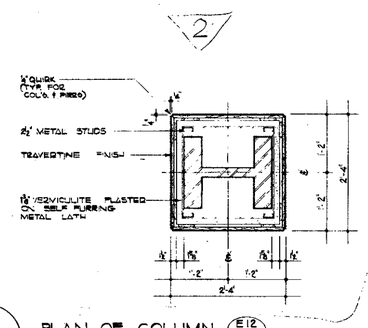

N/460 PLAN OF COLUMN (E12/9)

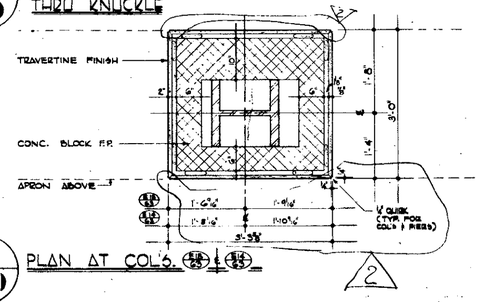

J/460 PLAN AT COL'S. (E10/9) & (E14/9)

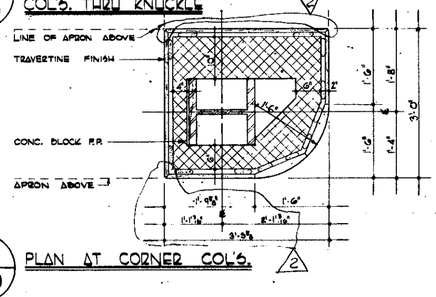

L/460 PLAN AT CORNER COL'S.

RECEIVED
DEC 28 1990
LESLIE E. ROBERTSON ASSOCIATES
211 EAST 43rd ST., N.Y.C. 10017

RECEIVED
DEC 28 1990
LESLIE E. ROBERTSON ASSOCIATES
211 EAST 43rd ST., N.Y.C. 10017

BULLETINS NOT DATED ARE IN PROCESS OF COMPLETION

CONTRACT BID DRAWING DATE:

NO.	DATE	REVISION NO.	BY
1	9-25-72	E-198	DR
2	11-13-72	E-174	WT
3	2-27-73	E-56	WTL

APPROVED
CHIEF, PLANNING DIVISION
DATE

THE WORLD TRADE CENTER
THE PORT OF NEW YORK AUTHORITY

MINORU YAMASAKI & ASSOCIATES
MINORU YAMASAKI, ARCHITECT

SKILLING, HELLE, CHRISTIANSEN, ROBERTSON
STRUCTURAL ENGINEERS

JOSEPH R. LORING & ASSOCIATES
ELECTRICAL ENGINEERS

EMERY ROTH & SONS
RICHARD ROTH, ARCHITECT

JAROS, BAUM & BOLLES
MECHANICAL ENGINEERS

THE PORT OF NEW YORK AUTHORITY
PAVING, UTILITIES, FOUNDATIONS

TITLE: "PATH SQUARE" DETAILS

DRAWN	WT	CHECKED	
SCALE	3"=1'-0" & 1"=1'-0"	DATE	5-9-71
PROJECT NUMBER		SHEET	OF
DRAWING NUMBER	A-E-160		