
NORTH

NOTES

1. FOR GENERAL NOTES, KEY TO MATERIALS, SYMBOLS, ABBREVIATIONS & CODE SCHEDULES AND SCHEDULES OF DRAWINGS SEE DRAWING A-1.0-1 TO A-1.0-4.
2. FOR COMPLETE 5" SCALE FLOOR PLAN SEE DRAWING A-1.0-102
3. ALL ELEVATIONS GIVEN THUS (+0'-0") ARE IN RELATION TO FINISH FLOOR.
4. FOR MECHANICAL AND ELECTRICAL LAYOUTS SEE RESPECTIVE ENGINEERS' DRAWINGS.
5. FOR TYPICAL STAIR DETAILS SEE DRAWINGS A-1.0-106 AND A-1.0-108
6. ALL HEAVY VALVES TO BE SUSPENDED AT UNDERSIDE OF SLAB FOR A HEIGHT OF 6'0" WITH A READY-ON TYPE ACCESS PANEL SEE ARCHITECTURAL SPECIFICATIONS FOR TYPE AND ELECTRICAL SERVICE AND CONTINUITY OF POWER SUPPLY FOR LOCATION AND EXTENT OF TELEPHONE HEADER, AND TERMINAL CLOSET.
7. FINISH FLOOR ELEVATION AND TOP OF SLAB ELEVATIONS ARE SHOWN THUS: (+0'-0"/+0'-0") SEE SPECIFICATIONS FOR NOTES.
8. WHERE NO SUSPENDED CEILINGS ARE CALLED FOR, EACH AB IN CLOSETS, STAIR, MECHANICAL ETC., BOTTOM ELEVATION OF ALL P.E.'S AND ELECTRICAL SHALL BE MAINTAINED AT 8'-6" ABOVE FINISH FLOOR TO PROVIDE FOR ACCESS INSPECTION AND CLEARANCE OF ALL HEIGHT BEAMS.
9. CONSTRUCTION JOINTS (EXPANSION OVER 25'-0" NOMINAL (25'-0" ACTUAL) AND 100 FEET APART IN ALL SLABS ON GRADE) SHALL BE PROVIDED AT EACH DIMENSION IN ELEVATOR SHAFTS AND SHALL BE MINIMUM 20" WIDE UNLESS OTHERWISE SHOWN. SEE TYPICAL DETAILS
10. FOR FIREPROOFING OF WIDE STANDING COLUMNS AND TYPICAL PARTITION DETAILS SEE DRAWINGS A-A2.1 TO A-A2.2 & A-1.0-112.
11. FOR FINISH SCHEDULES SEE DRAWING A-1.0-103.
12. FOR ALL FLOOR OPENINGS AT ALL MEN AND WOMEN'S TOILETS, CORE DOWNTOWN, AT EACH JANITOR'S ACCESS DOORS TO RISER COMPARTMENT, VALVES TO BE LOCATED IN ACCESS PANELS WITH TILE COVERING AND TYPICAL CLOSET DOOR SEE A-1.0-116.
13. ALL SLAB NOTES KNOWN OTHER THAN 5½" SLAB ARE N.I.C. RAISED SLAB.
14. EXTENT OF PUBLIC CORRIDOR, CEIL., AS INDICATED THUS
15. ALL WALL & PARTITIONS SHOWN WITH HATCHING ARE IN THIS CONTRACT ALL WORK NOT HATCHED IS IN A SEPARATE CONTRACT BY OTHERS. WHERE WORK IS BY OTHERS AS NOTED IN THIS CONTRACT CONTRACTOR SHALL COORDINATE HAVE ALL WORK SO THAT COMPLETED WORK IS CONTINUOUS AND UNIFORM UNLESS OTHERWISE SHOWN FOR WORK BY OTHERS, A PAR CONDITION ONLY.

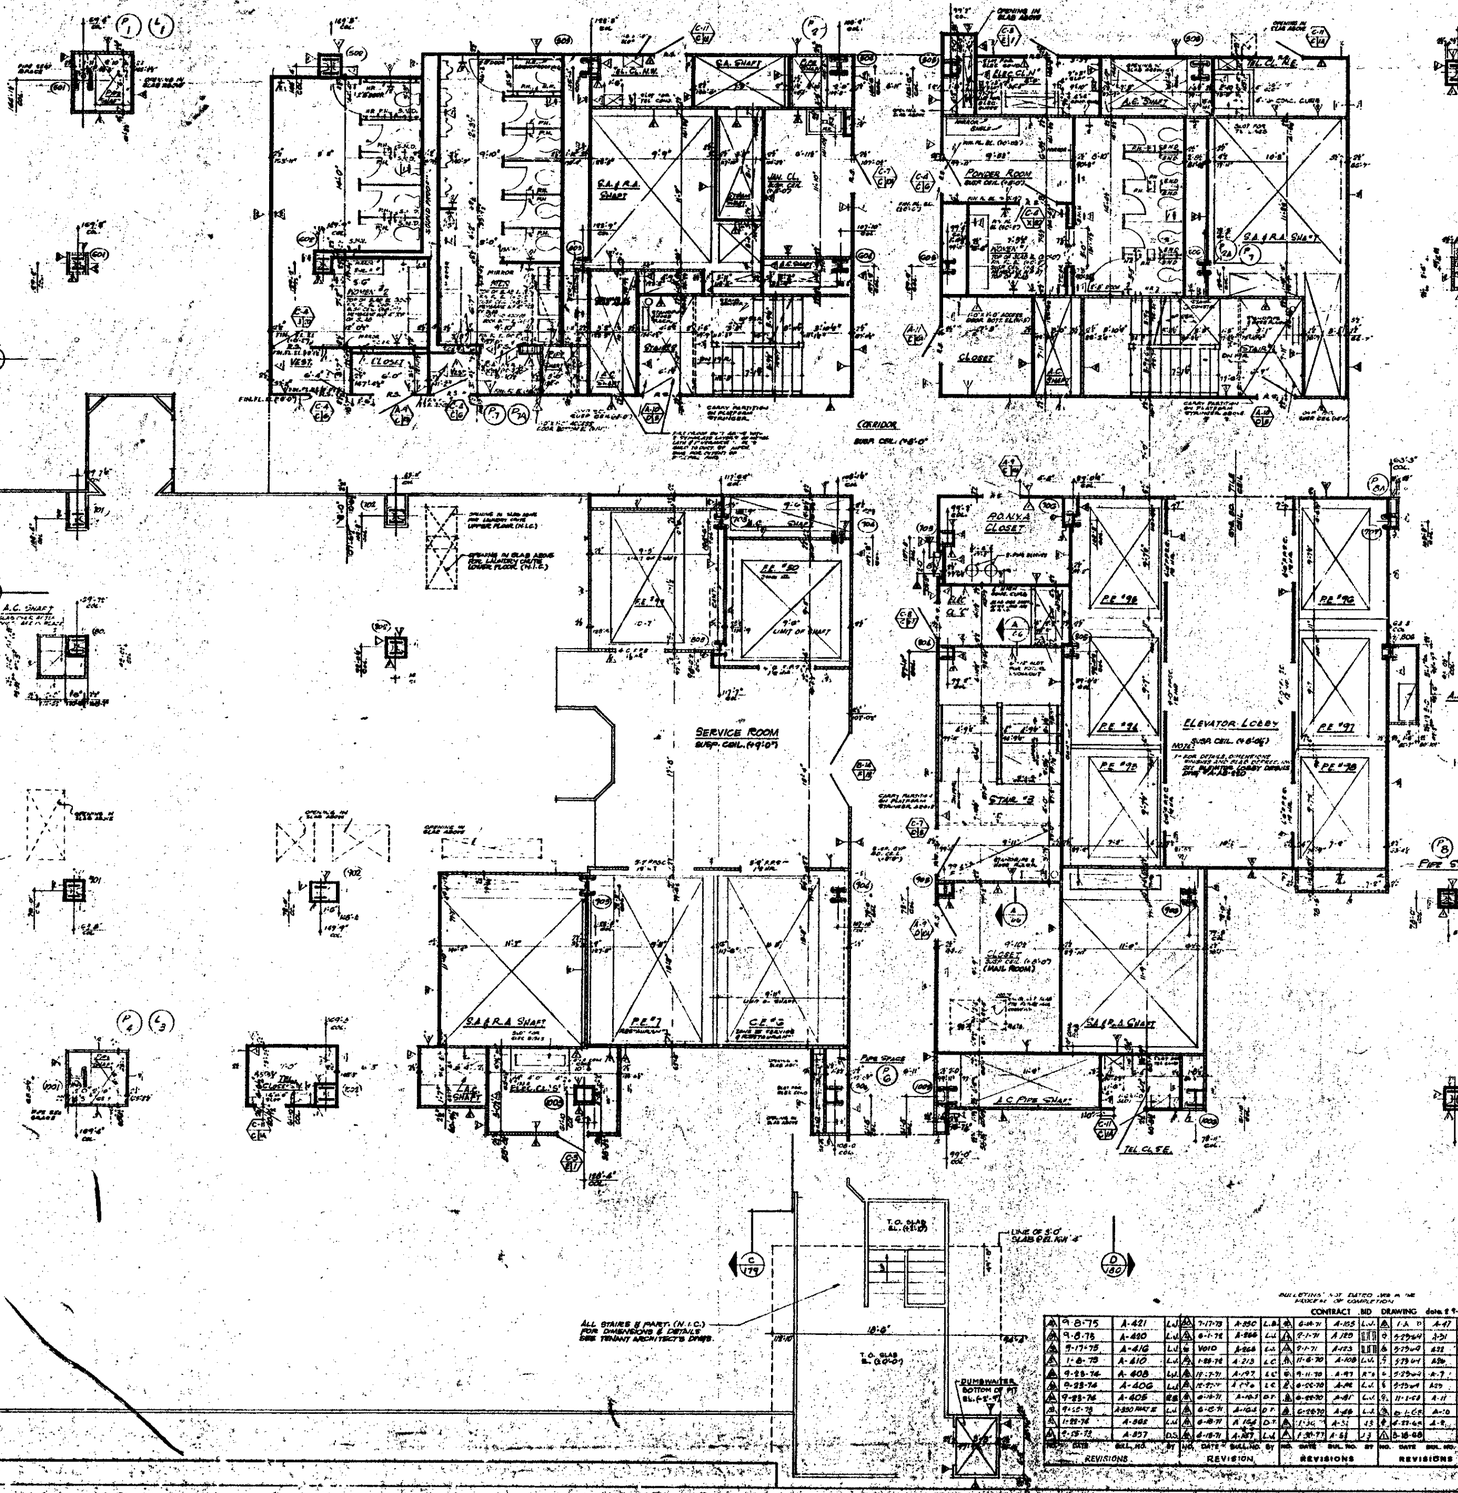

PART PLAN OF INTERMEDIATE LEVEL

½"=1'-0"

9-8-75	A-421	LJ	7-17-73	A-150	L.B.	6-6-74	A-105	L.J.	1-A	A-47	L.J.												
9-6-76	A-420	LJ	6-1-76	A-166	L.J.	5-7-74	A-120	L.J.	9-25-69	A-31	R.C.												
9-17-75	A-419	LJ	VOID	A-166	L.J.	5-7-74	A-123	L.J.	9-25-69	A-32	S.C.												
1-8-75	A-410	LJ	1-28-74	A-213	L.C.	11-8-73	A-108	L.J.	3-25-69	A-34	A.C.												
9-25-76	A-408	LJ	11-1-73	A-197	L.C.	9-11-73	A-87	R.S.	9-25-69	A-7.1	R.C.												
9-23-76	A-406	LJ	9-7-73	A-196	L.J.	8-20-73	A-96	L.J.	9-25-69	A-7.2	R.C.												
9-23-76	A-405	LJ	8-17-73	A-193	D.T.	8-20-73	A-81	L.J.	11-1-72	A-11	M.H.												
9-12-76	ADD PART E	LJ	6-15-73	A-104.2	D.T.	6-25-73	A-69	L.J.	6-1-CC	A-10	D.G.												
11-28-74	A-382	LJ	6-8-73	A 104	D.T.	1-24	A-34	13	4-27-64	A-9	D.G.												
9-15-72	A-377	D.S.	4-6-73	A-107	L.J.	1-30-73	A-61	J.J.	5-16-68		LVL												

NO.	DATE	BULL. NO.	BY
		REVISIONS	

NO.	DATE	BULL. NO.	BY
		REVISIONS	

NO.	DATE	BULL. NO.	BY
		REVISIONS	

BULLETINS, "A" DATED, WERE IN THE MASTER AT COMPLETION

CONTRACT NO. DRAWING date 2-1-65

APPROVED

CHIEF, PLANNING DIVISION

DATE

THE WORLD TRADE CENTER

THE PORT OF NEW YORK AUTHORITY

MINORU YAMASAKI & ASSOCIATES MINORU YAMASAKI, ARCHITECT	EMERY ROTH & SONS RICHARD ROTH, ARCHITECT
WORTHINGTON, SKILLING, HELLE & JACKSON STRUCTURAL ENGINEERS	JAROS, BAUM & BOLLES MECHANICAL ENGINEERS
JOSEPH R. LORING & ASSOCIATES ELECTRICAL ENGINEERS	THE PORT OF NEW YORK AUTHORITY PAVING, STRUCTURES, FOUNDATIONS

TITLE: 106TH FLOOR CORE PLAN

SCALE		CONSTRUCTION	
DRAWN		DATE	
PROJECT DIRECTOR		DATE	
SUPERVISING ARCHITECT		DATE	

A-A-164