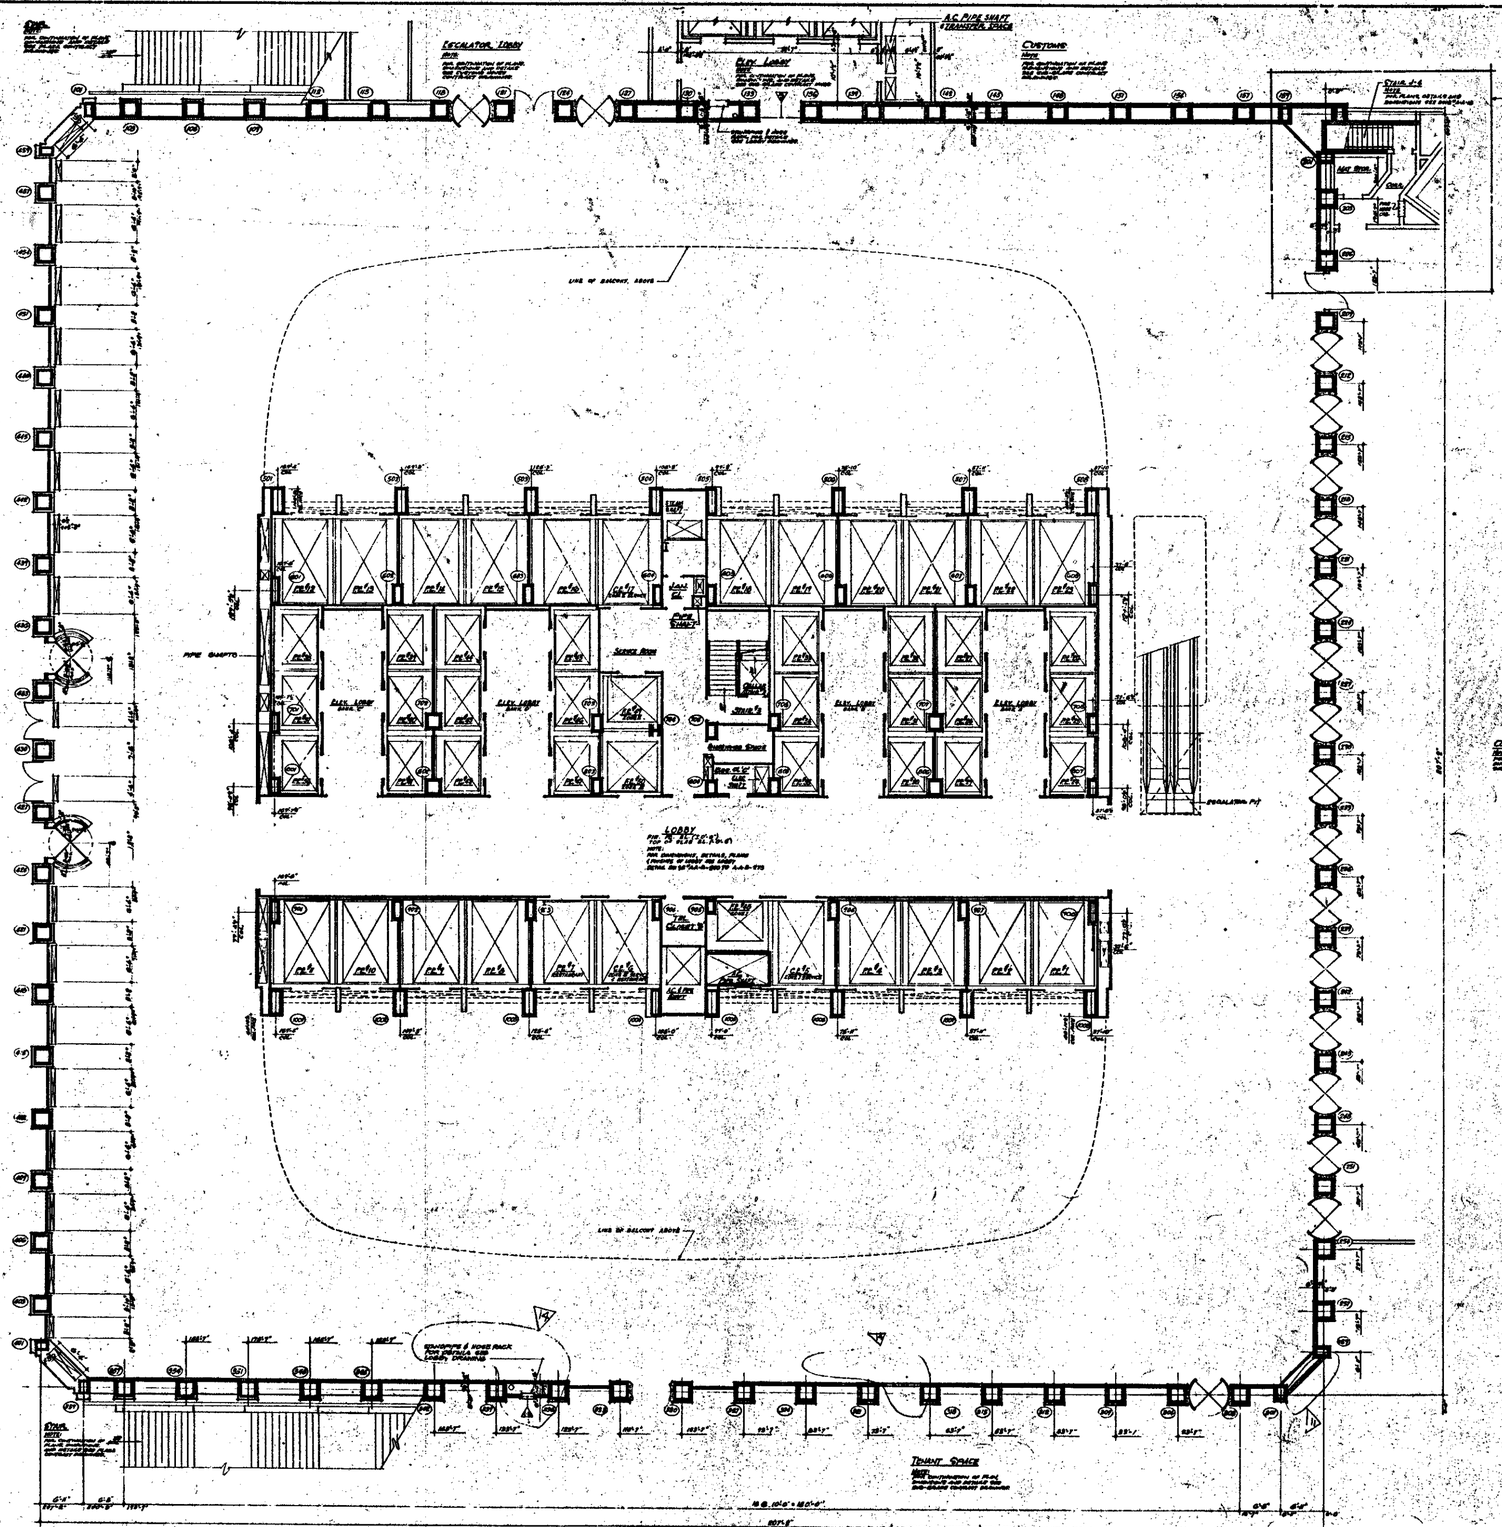

LOBBY
LINE OF BALCONY ABOVE
LINE OF BALCONY ABOVE
PIPE SHAFTS
SERVICE ROOM
ELEV. LOBBY
ELEV. LOBBY
ELEV. LOBBY
ELEV. LOBBY
STAIR 5
CUSTOMERS' STAIR
ESCALATOR PIT
TENANT SPACE
STAIR
NORTH
NOTES:
1 FOR GENERAL NOTES, SEE TYPICAL DETAILS, SYMBOLS, ABBREVIATIONS, FINISH SCHEDULES, DOOR SCHEDULES AND SCHEDULES OF DRAWINGS SEE DRAWINGS A-0.1 TO A-0.5
2 FOR COMPLETE DIMENSIONS "A-D" NOTES "C" CORE - BASE LINE, 8" GRID CORE PLANNING A-1.0-CORE A-1.0-CORE.
3 ALL ELEVATIONS GIVEN THUS (0'-0") ARE IN RELATION TO FINISH FLOOR.
4 FOR MECHANICAL AND ELECTRICAL LAYOUTS SEE RESPECTIVE ENGINEERS DRAWINGS
5 FINISH FLOOR ELEVATION AND TOP OF SLAB ELEVATIONS ARE TAKEN UNLESS OTHERWISE SHOWN OR NOTED
6 WHERE NO SUSPENDED CEILING IS CALLED FOR, SUCH AS IN CLOSETS, STAIR, PASSAGES ETC., BOTTOM ELEVATION OF ALL R.C. SLABS AND BEAMS SHALL BE MAINTAINED AT 8'-0" MINIMUM ABOVE FINISH FLOOR, TO PROVIDE FOR FUTURE CEILING INSTALLATION AND CLEARANCE OF FULL HEIGHT DOORS.
7 ALL WALLS AND PARTITIONS SHOWN NOT NOTED AS BEING INCLUDED IN THIS CONTRACT, ALL WORK BOTHING PERIMETRAL WALL OF TOWER, SHOWN DIMENSIONED IS IN A SEPARATE CONTRACT BY OTHERS, WHERE WORK BY OTHERS INTERFACES WORK IN THIS CONTRACT, CONTRACTOR SHALL COORDINATE ALL WORK SO THAT COMPLETE WORK IS CONTINUOUS AND UNBROKEN. DIMENSIONS SHOWN FOR WORK BY OTHERS REFERS TO TOWER, SEE FOR COORDINATION ONLY.
CONTRACT NO DRAWING date 6-9-68
THE WORLD TRADE CENTER
THE PORT OF NEW YORK AUTHORITY
MINORU YAMASAKI & ASSOCIATES
MINORU YAMASAKI, ARCHITECT
EMERY ROTH & SONS
RICHARD ROTH, ARCHITECT
WORTHINGTON, SKILLING, HELLE & JACKSON
STRUCTURAL ENGINEERS
JAROS, BAUM & BOLLES
MECHANICAL & ELECTRICAL ENGINEERS
JOSEPH R. LORING & ASSOCIATES
CIVIL & SANITARY ENGINEERS
THE PORT OF NEW YORK AUTHORITY
PAUL D. STEITZER, FOUNDATIONS
1st FLOOR PLAN
ELEVATION 310'-7"
"CONCOURSE" LEVEL
A-1.0
REVISIONS
REVISIONS