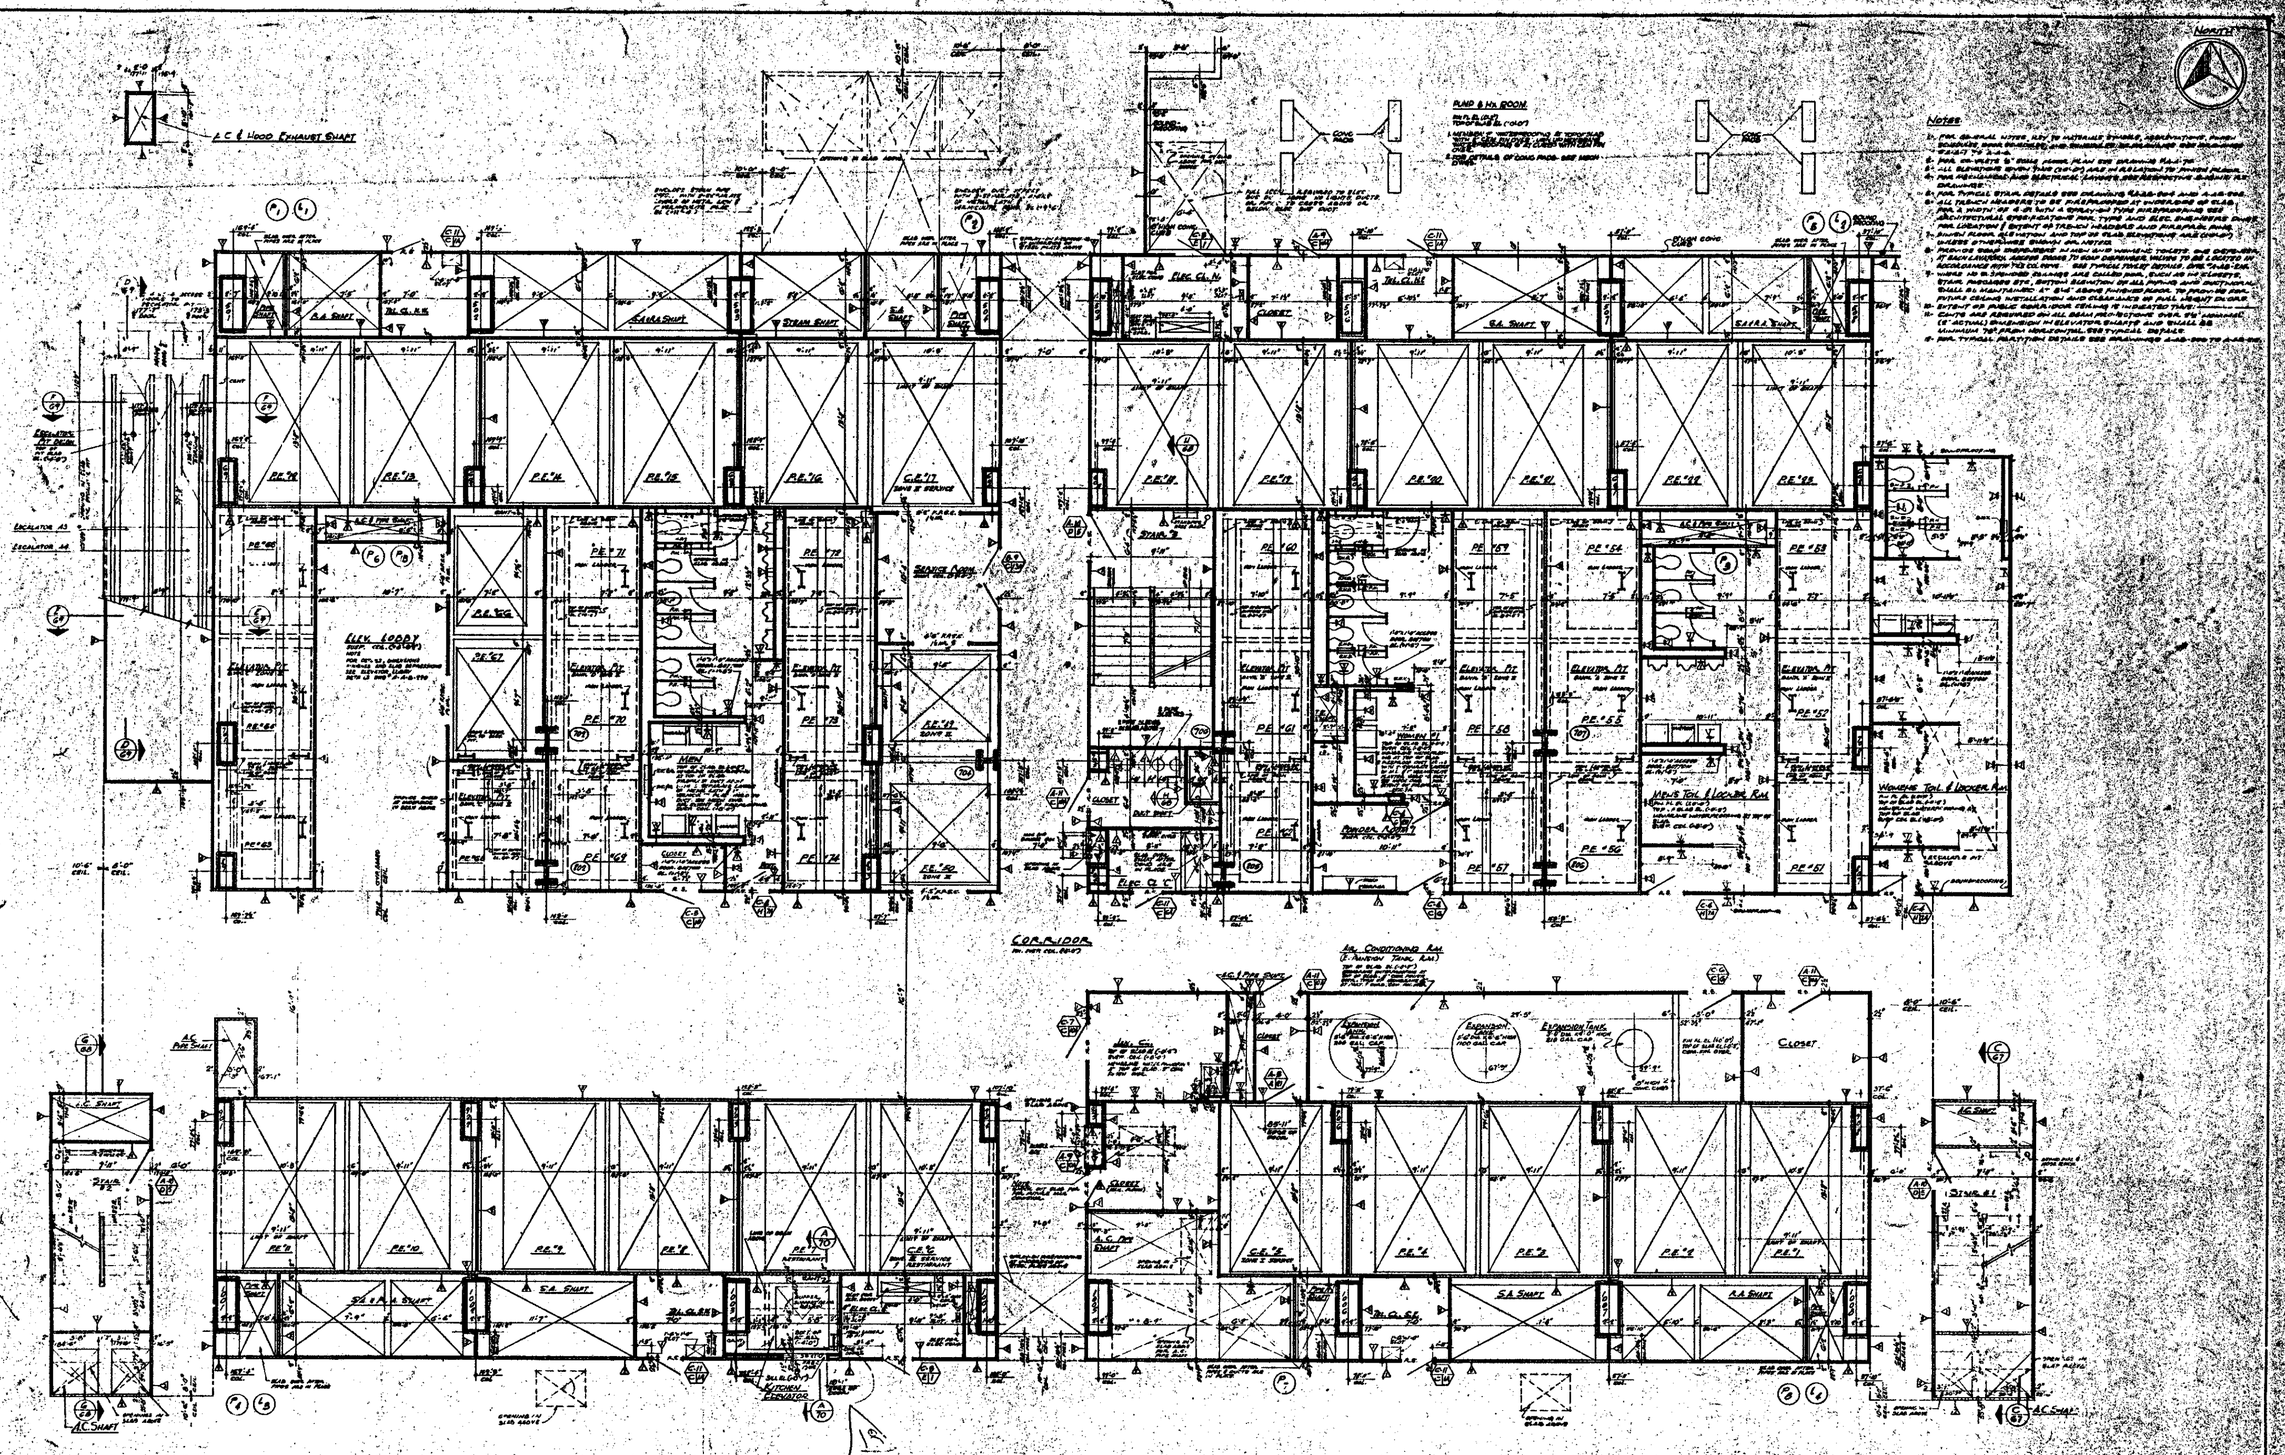


BULLETINS NOT DATED ARE IN THE PROCESS OF COMPLETION

CONTRACT NO	DRAWING	date 5-1-68
	1-80-M	A-67
	1-80-M	A-68
8-69-71	A-104	C-1
8-69-71	A-104 OBL	A-81
11-6-70	A-106	A-82
5-15-70	A-78	A-83
5-15-69	A-55	A-17
1-80-M	A-81	A-10
1-80-M	A-83	A-8
1-80-M	A-105	A-7

NO.	DATE	REVISIONS	BY

APPROVED

STATE PLANNING DIVISION

DATE

THE WORLD TRADE CENTER

THE PORT OF NEW YORK AUTHORITY

MINORU YAMASAKI & ASSOCIATES
MINORU YAMASAKI, ARCHITECT

EMERY ROTH & SONS
RICHARD ROTH, ARCHITECT

WORTHINGTON, SKILLING, HELLE & JACKSON
STRUCTURAL ENGINEERS

JAROS, BAUM & BOLLES
MECHANICAL ENGINEERS

JOSEPH R. LORING & ASSOCIATES
ELECTRICAL ENGINEERS

THE PORT OF NEW YORK AUTHORITY
PAVING, UTILITIES, FOUNDATION

TITLE: 43rd FLOOR CORE PLAN
LOWER ESCALATOR LEVEL

DRAWN		CHECKED	
SCALE	1/8" = 1'-0"	DATE	5-1-68
PROJECT NUMBER		SHEET NO.	

CONTRACT NO. 8-69-71

A-A-71